
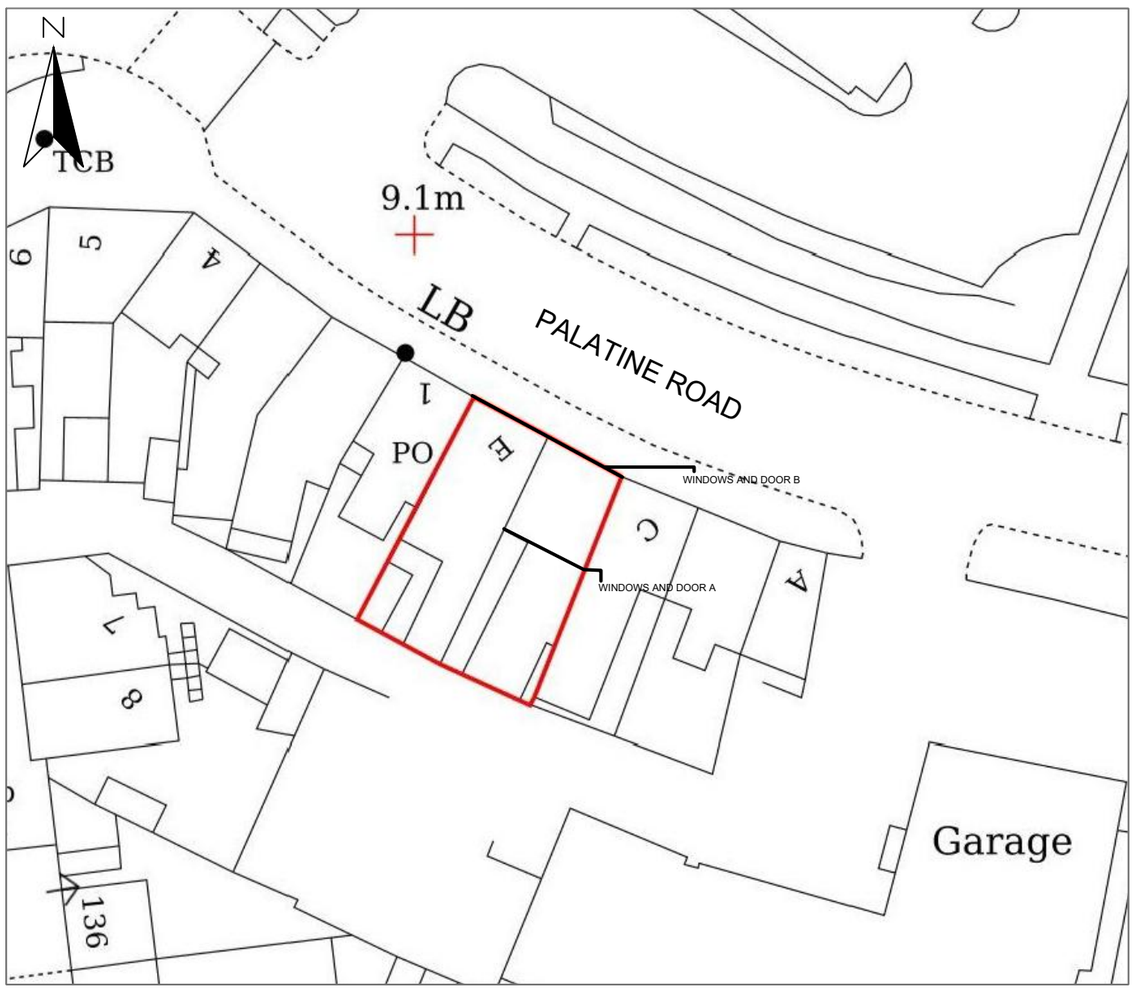


SITE PLAN
1/500

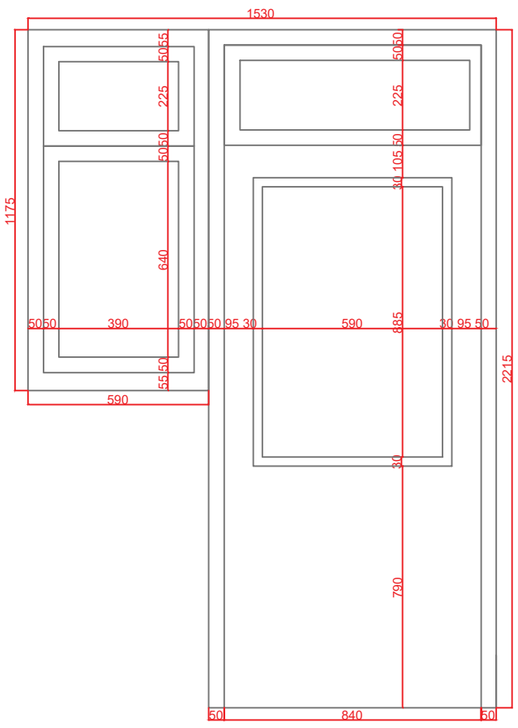


EXISTING WINDOWS AND DOOR A DETAILS
SOUTH SIDE
1/20

PROPOSED WINDOWS A DETAILS
SOUTH SIDE
1/20

I. ALL PROPOSED MATERIALS TO MATCH THE EXISTING



EXISTING SHOP FRONT WINDOWS AND DOORS B DETAILS
NORTH SIDE
1/50

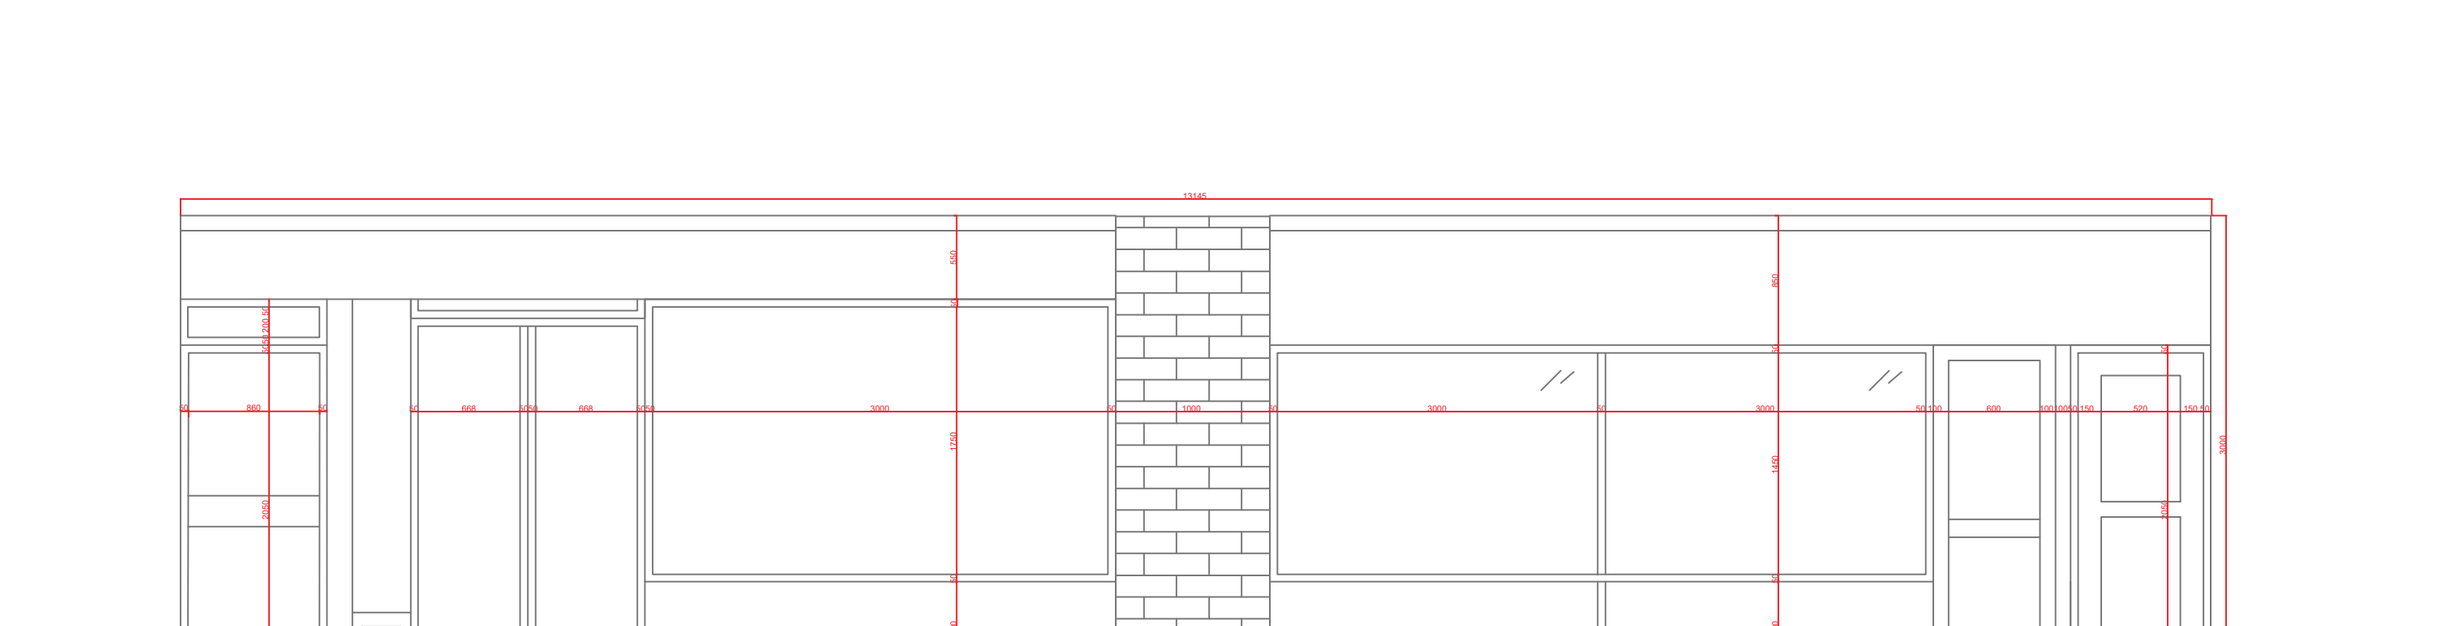

ALUMINUM DOOR

RENDER FINISH BELOW THE WINDOWS

ALUMINUM FRAMING

REVISED ENTRANCE TO UNIT D & E

I. ALL PROPOSED MATERIALS TO MATCH THE EXISTING

PROPOSED SHOP FRONT WINDOWS AND DOORS B DETAILS
NORTH SIDE
1/50

UNIT D & E
LIMBRICK CORNER,
PALATINE ROAD
GORING-BY-SEA
BN12 6JH

DETAIL

EXISTING AND PROPOSED DETAILS

1:100 @ A2

APRIL 25'

0 10 15m

PROJECT NO.
SO25/02

DWG NO.
01

ALL WORKS ARE TO BE CARRIED OUT IN ACCORDANCE WITH CURRENT BUILDING REGULATIONS, BRITISH STANDARDS, CODE OF PRACTICE AND LOCAL AUTHORITY REQUIREMENTS. DO NOT SCALE FROM THIS DRAWING WITHOUT OBTAINING WRITTEN AUTHORIZATION FROM SPACE01 STUDIOS FIRST. THE CONTENTS OF THIS PLAN INCLUDING THE PRINTED NOTES ARE COPYRIGHT AND REPRODUCTION IN WHOLE OR PART IS NOT PERMITTED WITHOUT PRIOR CONSENT OF THE SPACE STUDIOS BTN IN WRITING.

THE SPACE STUDIOS BTN
ARCHITECTURAL SERVICES