project	EXTENSION TO KITCHEN AT 68 NORTH FARM ROAD LANCING BN15 9BU
client	Mrs & Mrs J Codgbrook 68 North Farm Road Lancing BN15 9BU
architect	Peter Wilson Hilary Mount Way Lancing BN15 0QD 01903 755765
drawing	scale 1:500 & 1:1250 @ A4 date: 17/08/14

site & location plan tp717/09

North farm Road




50 100 metres

site plan 1:1250

68 North Farm Road

70 North Farm Road

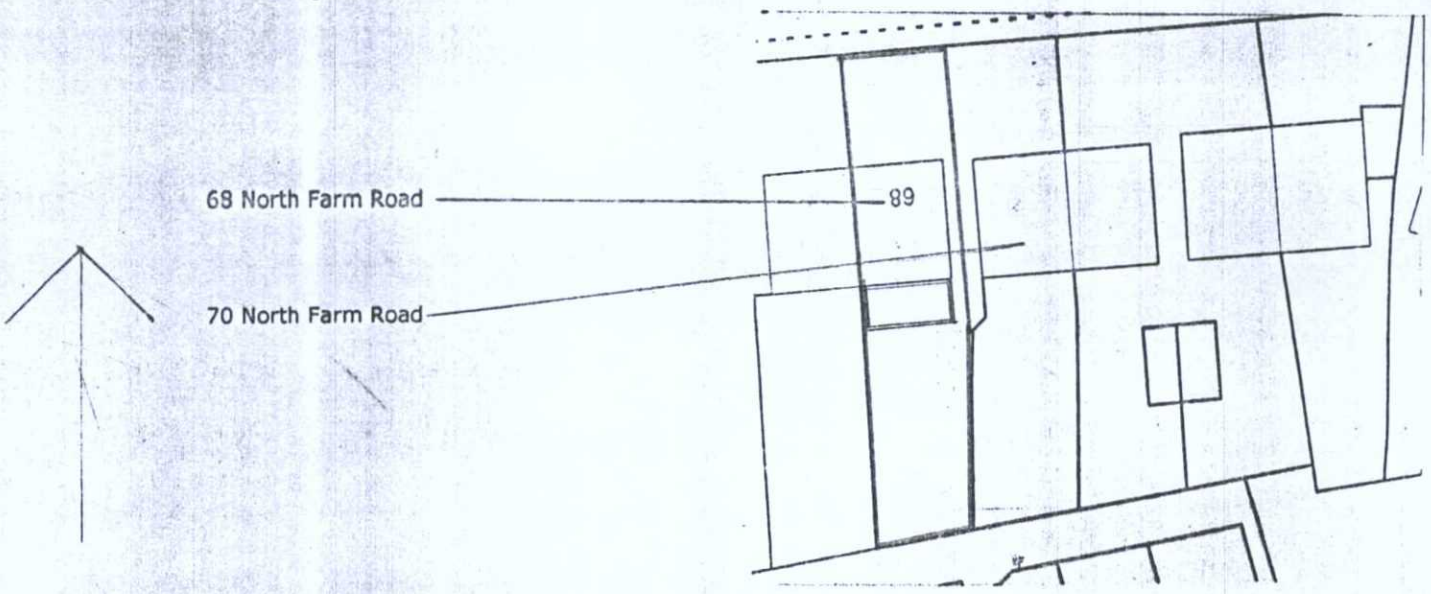

5 10 15 20 25 30 35 40 45 50 metres

location plan 1:500

ADUR & WORTHING
PLANNING SERVICES
PLAN AWDM/ 1196/14
- 8 SEP 2014