
project	EXTENSION TO KITCHEN AT 68 NORTH FARM ROAD LANCING BN15 9BU
client	Mrs & Mrs J Codgbrook 68 North Farm Road Lancing BN15 9BU
architect	Peter Wilson Hilary Mount Way Lancing BN15 0QD 01903 755765
drawing	scale 1:100 date: 17/08/14 revision


proposed elevations tp717/15

ADUR & WORTHING
PLANNING SERVICES

PLAN	AWDM/ 1196/14
DATE VALID	- 8 SEP 2014

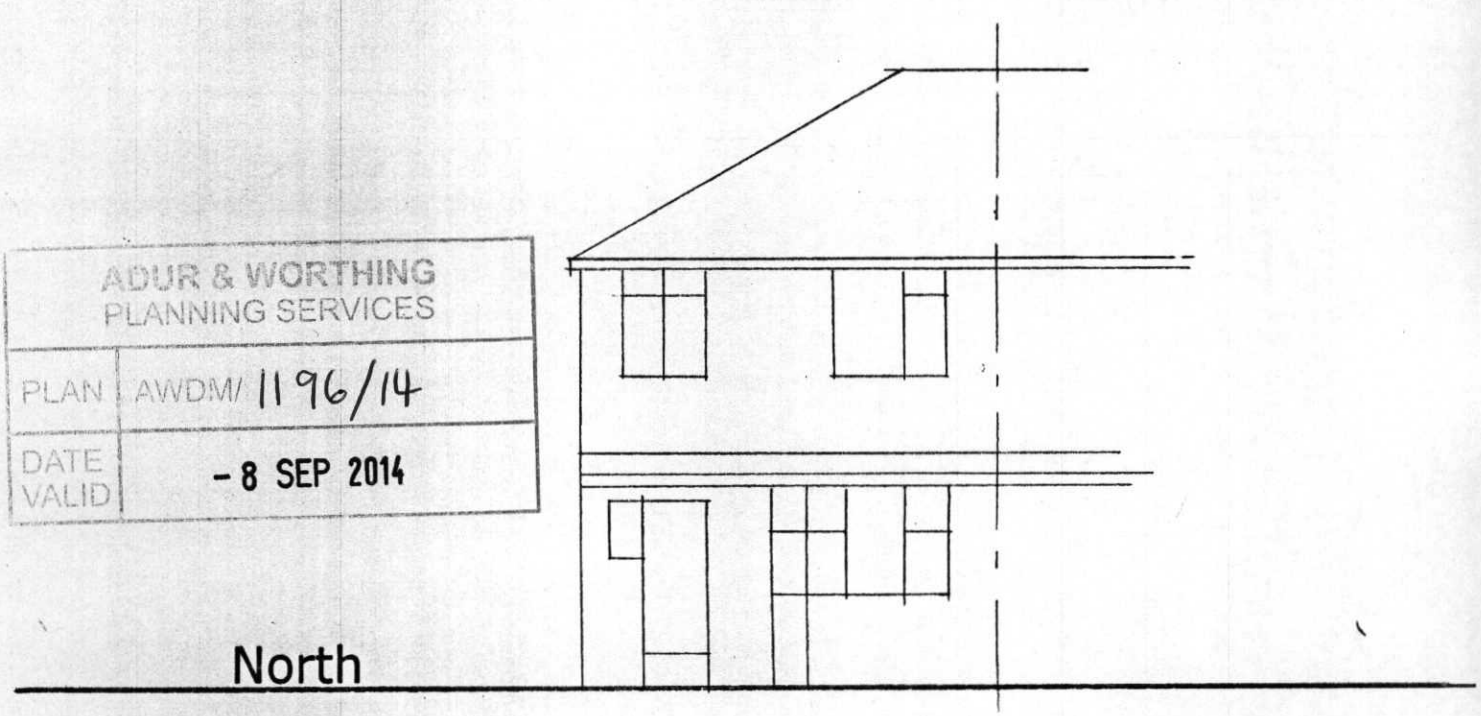

North

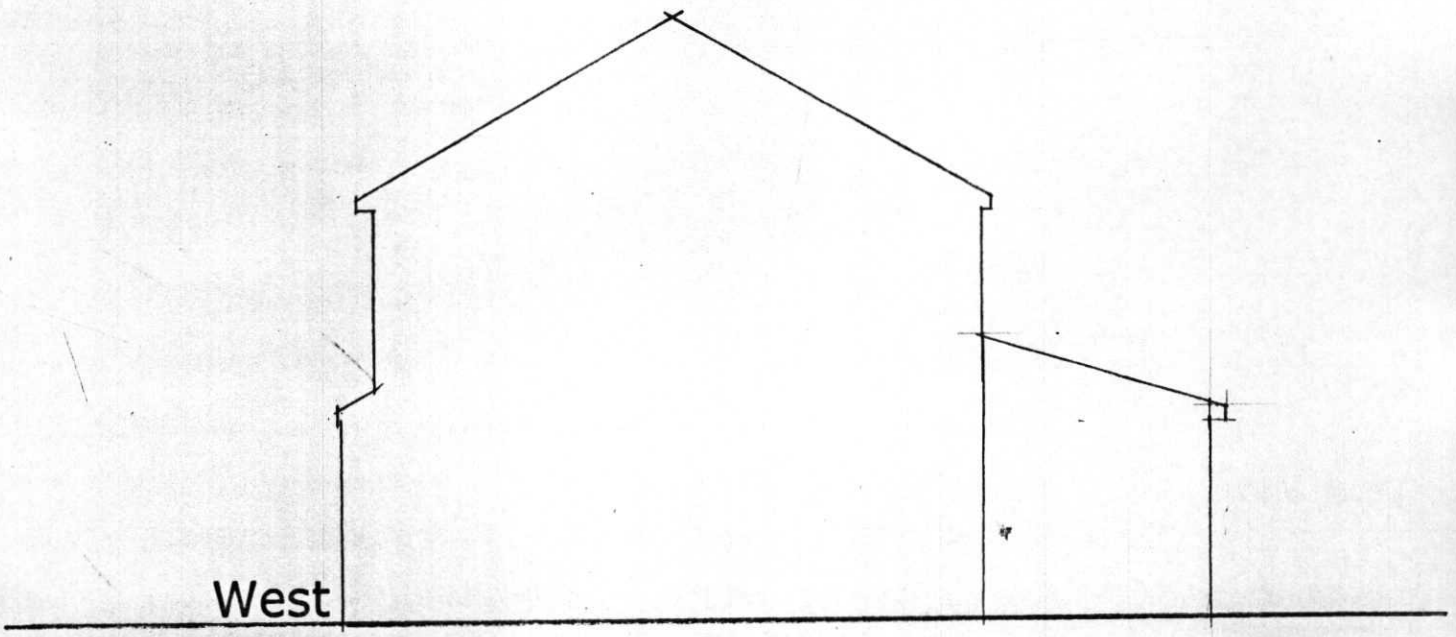

West

