

Existing Ground Floor Plan

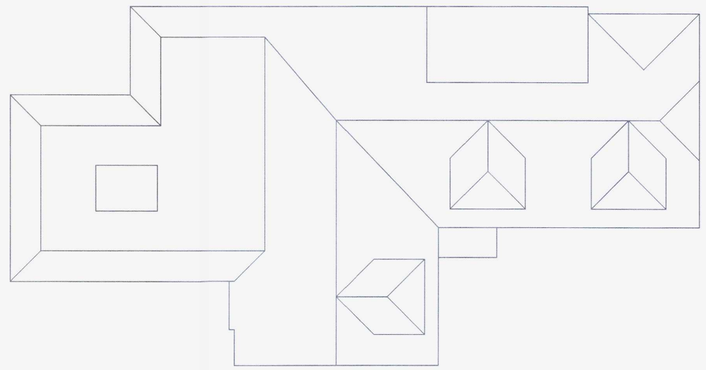

Proposed Roof Plan

ADUR & WORTHING
PLANNING SERVICES

PLAN	AWDM/ 1595/15
DATE VALID	12 NOV 2015

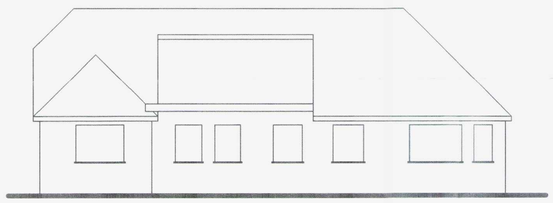

Existing North Elevation

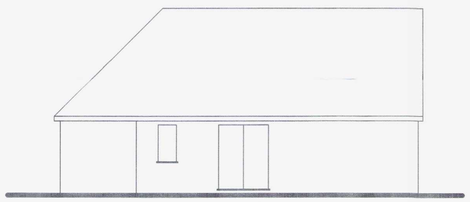

Existing West Elevation

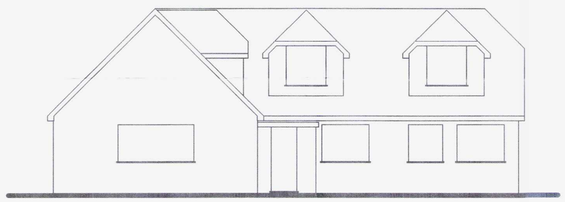

Existing South Elevation

Tony Rogers
Building Consultants
Address: 40 Dawn Crescent, Upper Beeding
West Sussex, BN44 3WH
Telephone: 01903 815225 Fax: 01903 815225

Rev.	Date:	Revision Description:

Client: Mr & Mrs Simpson

Address: 124 Upper Shoreham Rd
Shoreham
West Sussex
BN43 6TD

Project: Proposed ground floor side extension

Scale: 1:50 1:100
Paper Size A1

Date: April 2012

Drawing No: 12/747/01

Drawn By: AWR

Revision: