ADUR & WORTHING
PLANNING SERVICES
PLAN AWDM/ 1483/15
DATE VALID 13 NOV 2015
AMENDED

NORTH

A2


The Party Wall etc. Act 1996
The property owner is reminded of their duty to serve notices on all adjoining owners.
Structure
Should be in conjunction with structural engineers calculations.
NOTES.

ADDRESS: 43 HURSTFIELD, LANCING
CLIENT: HEATHEY BUILDING & RENOVATIONS LTD
DATE: OCT 15
DRAWING No. BSB /15/359/1/14
PROJECT: SINGLE & TWO STOREY REAR EXTENSION


Steve Barrett
CBuild E, CABE, MPPWS, Assoc RICS
Tel: 07519 384248
e.mail: bsbpartywalls@yahoo.co.uk
web: bsbpartywallservices.co.uk

PARTY WALL AND ARCHITECTURAL SERVICES


BSB

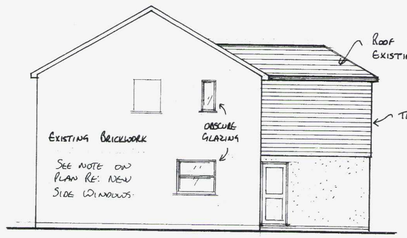

SIDE ELEVATION 1:100

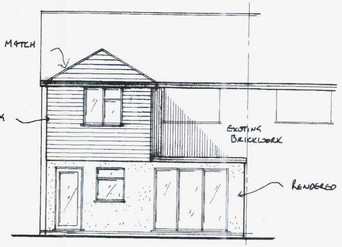


REAR ELEVATION 1:100

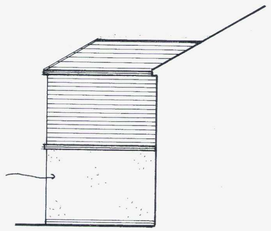

SIDE ELEVATION 1:100

1:100
0 1 2 3 4 5 6 7 8

1:50
0 1 2 3 4 5

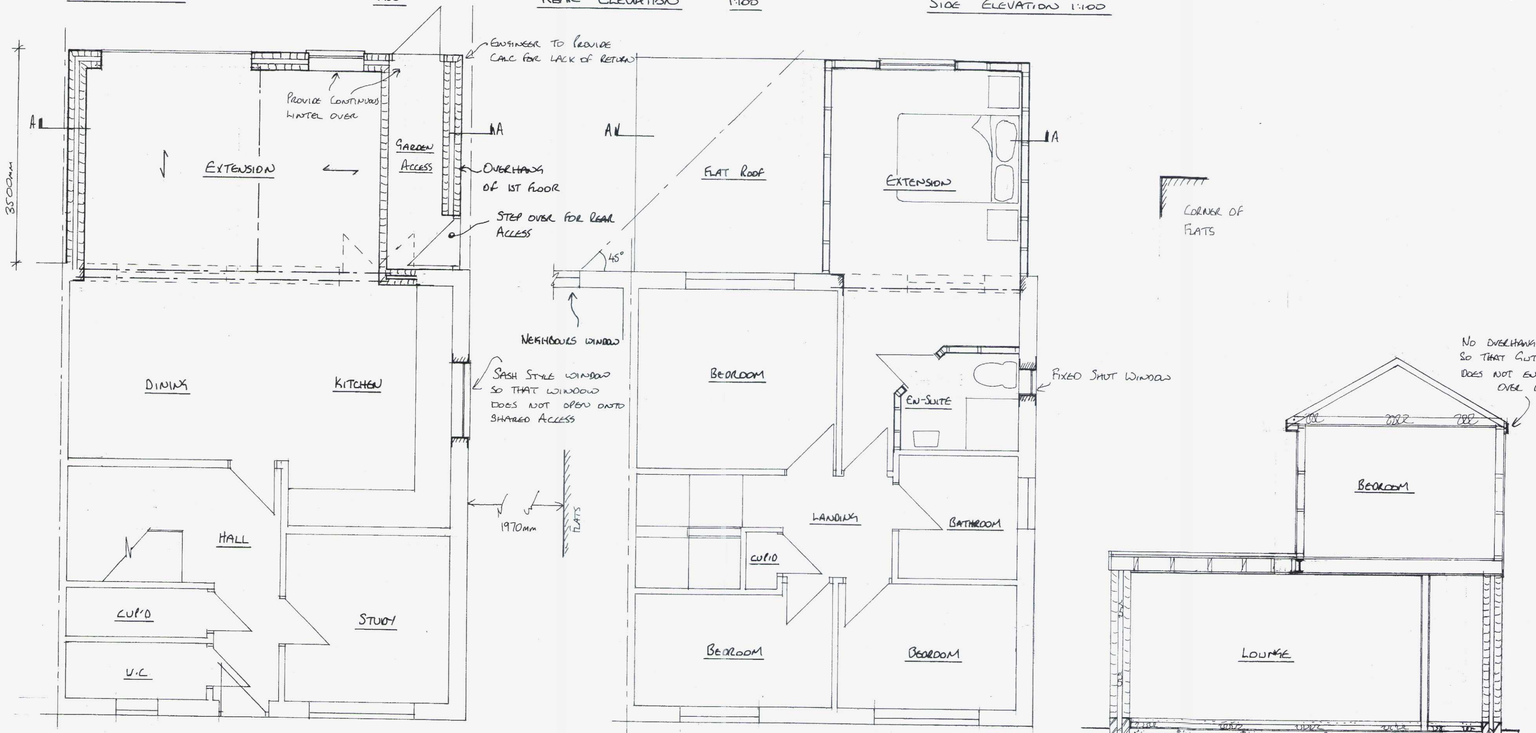

PROPOSED GROUND FLOOR PLAN 1:50

PROPOSED FIRST FLOOR PLAN 1:50

SECTION A-A 1:50