

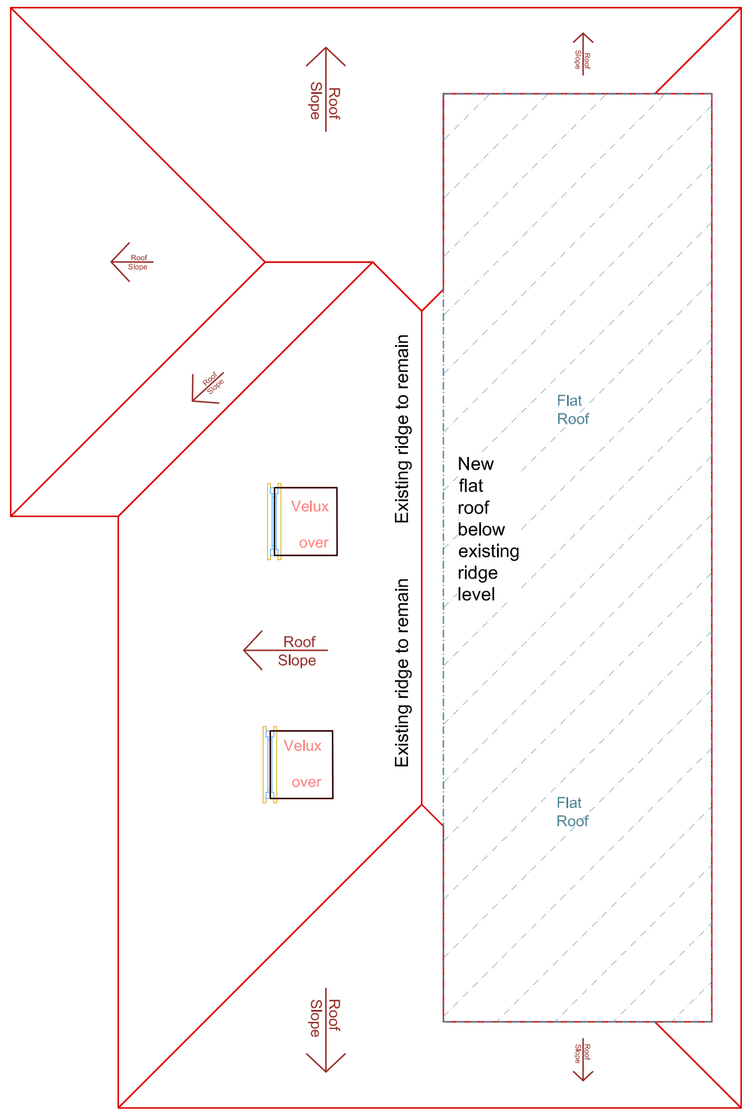


ROOF PLAN PROPOSED SCALE 1:50

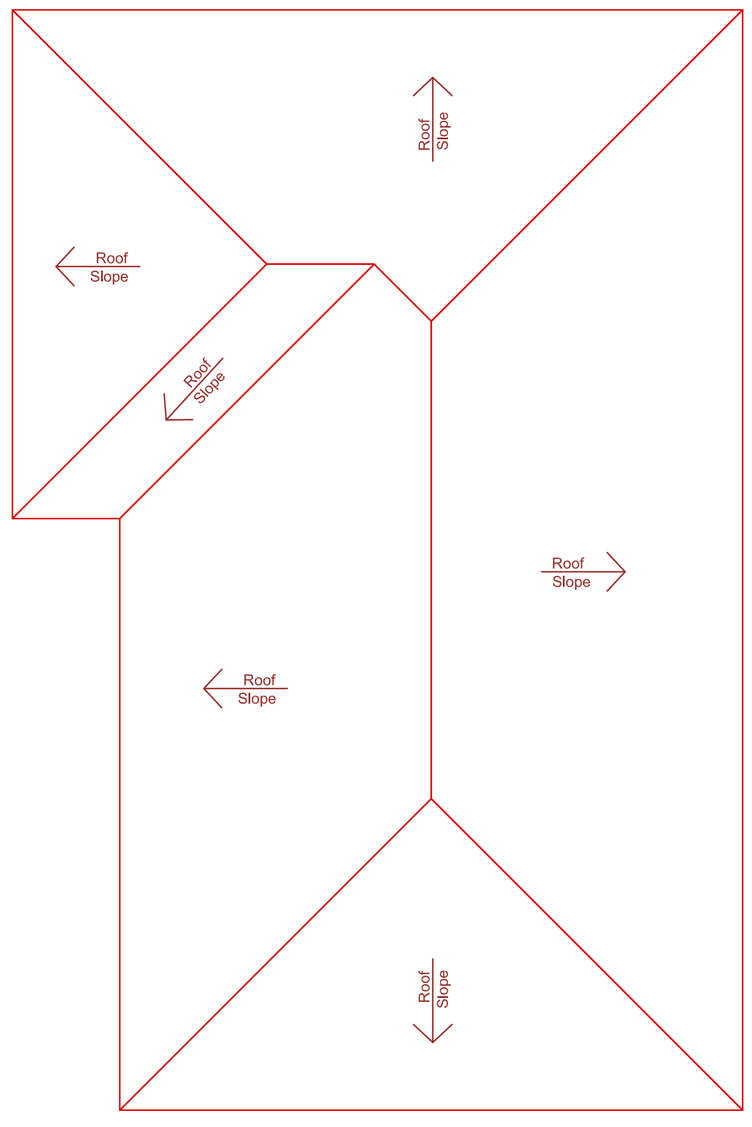

ROOF PLAN EXISTING SCALE 1:50

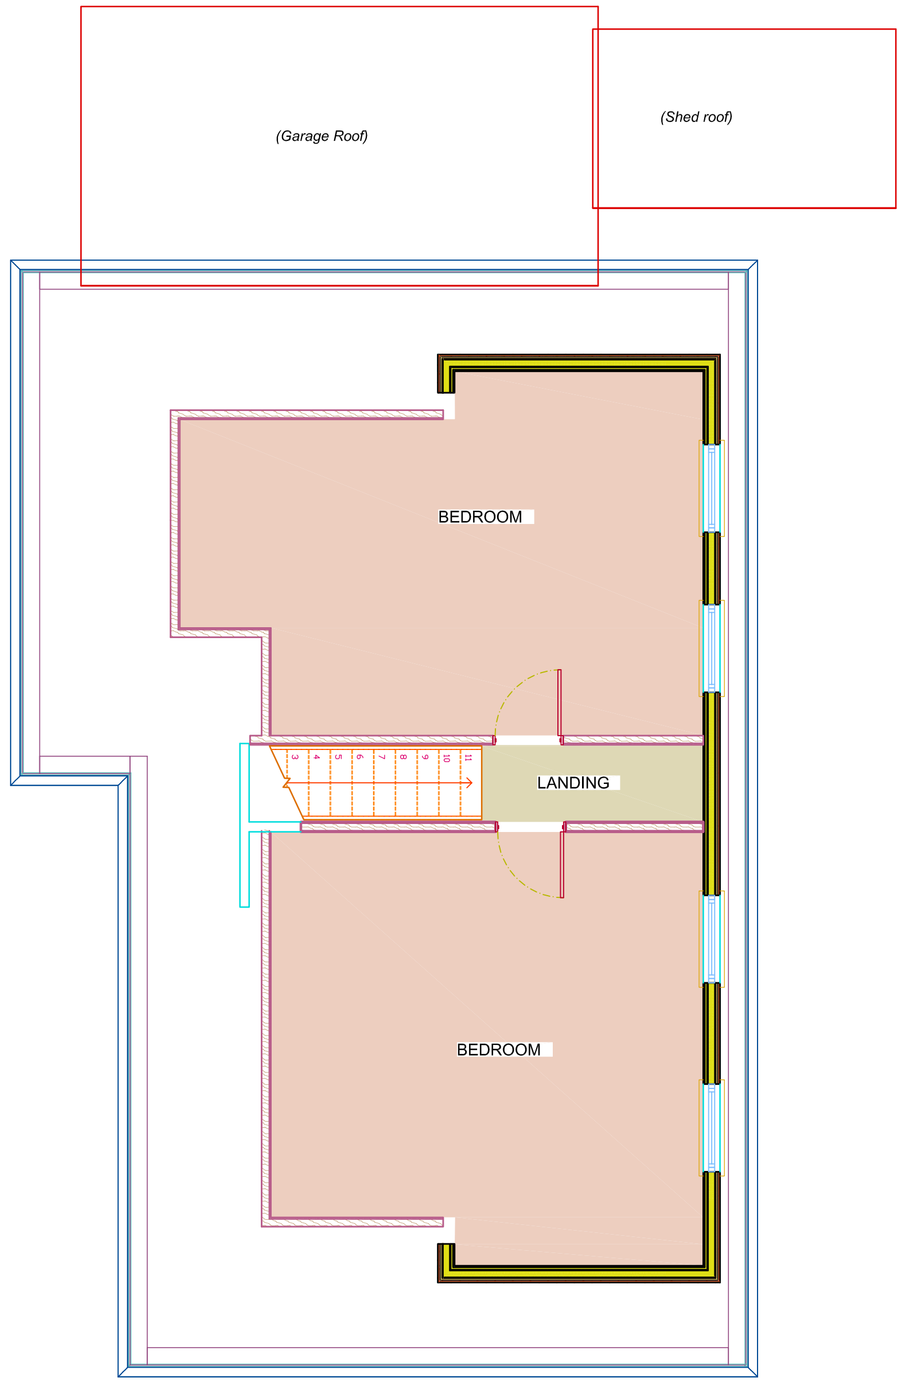

N°. 100A

(Next Door Property) (Next Door Property)

FIRST FLOOR PLAN PROPOSED SCALE 1:50

(Next Door Property)

NOTE: EXISTING LOFT UNUSED

White double glazed PVC windows to match existing.
Flat roof grey-green felt or GRP with white pvc fascia.
Black plastic guttering to discharge into existing system.
Painted cladding to rear dormers.

Dormer Projection = 3195mm.

Dormer Height = 2925mm.

Dormer Width = 10700mm.

Dormer Volume = 49.997 Cubic Metres

Copyright

P. R.
DESIGN FOR BUILDING
prd4b@hotmail.co.uk Tel:01444 239055

Client
Mr & Mrs P Slaughter

Site
100A
Grand Avenue
Lancing

West Sussex
BN15 9QB

Project Title
Rear Box Dormer

Drawing Title
First Floor and Roof Plans

NOTE: For construction,all dimensions must be checked on site and not scaled from this drawing

Scale: 1:50

Date: 16/11/2015

Paper size: A 1

Drg No. 23811

Rev. B

In conjunction with:- 23800/01/10/20

0 1m
1 : 50