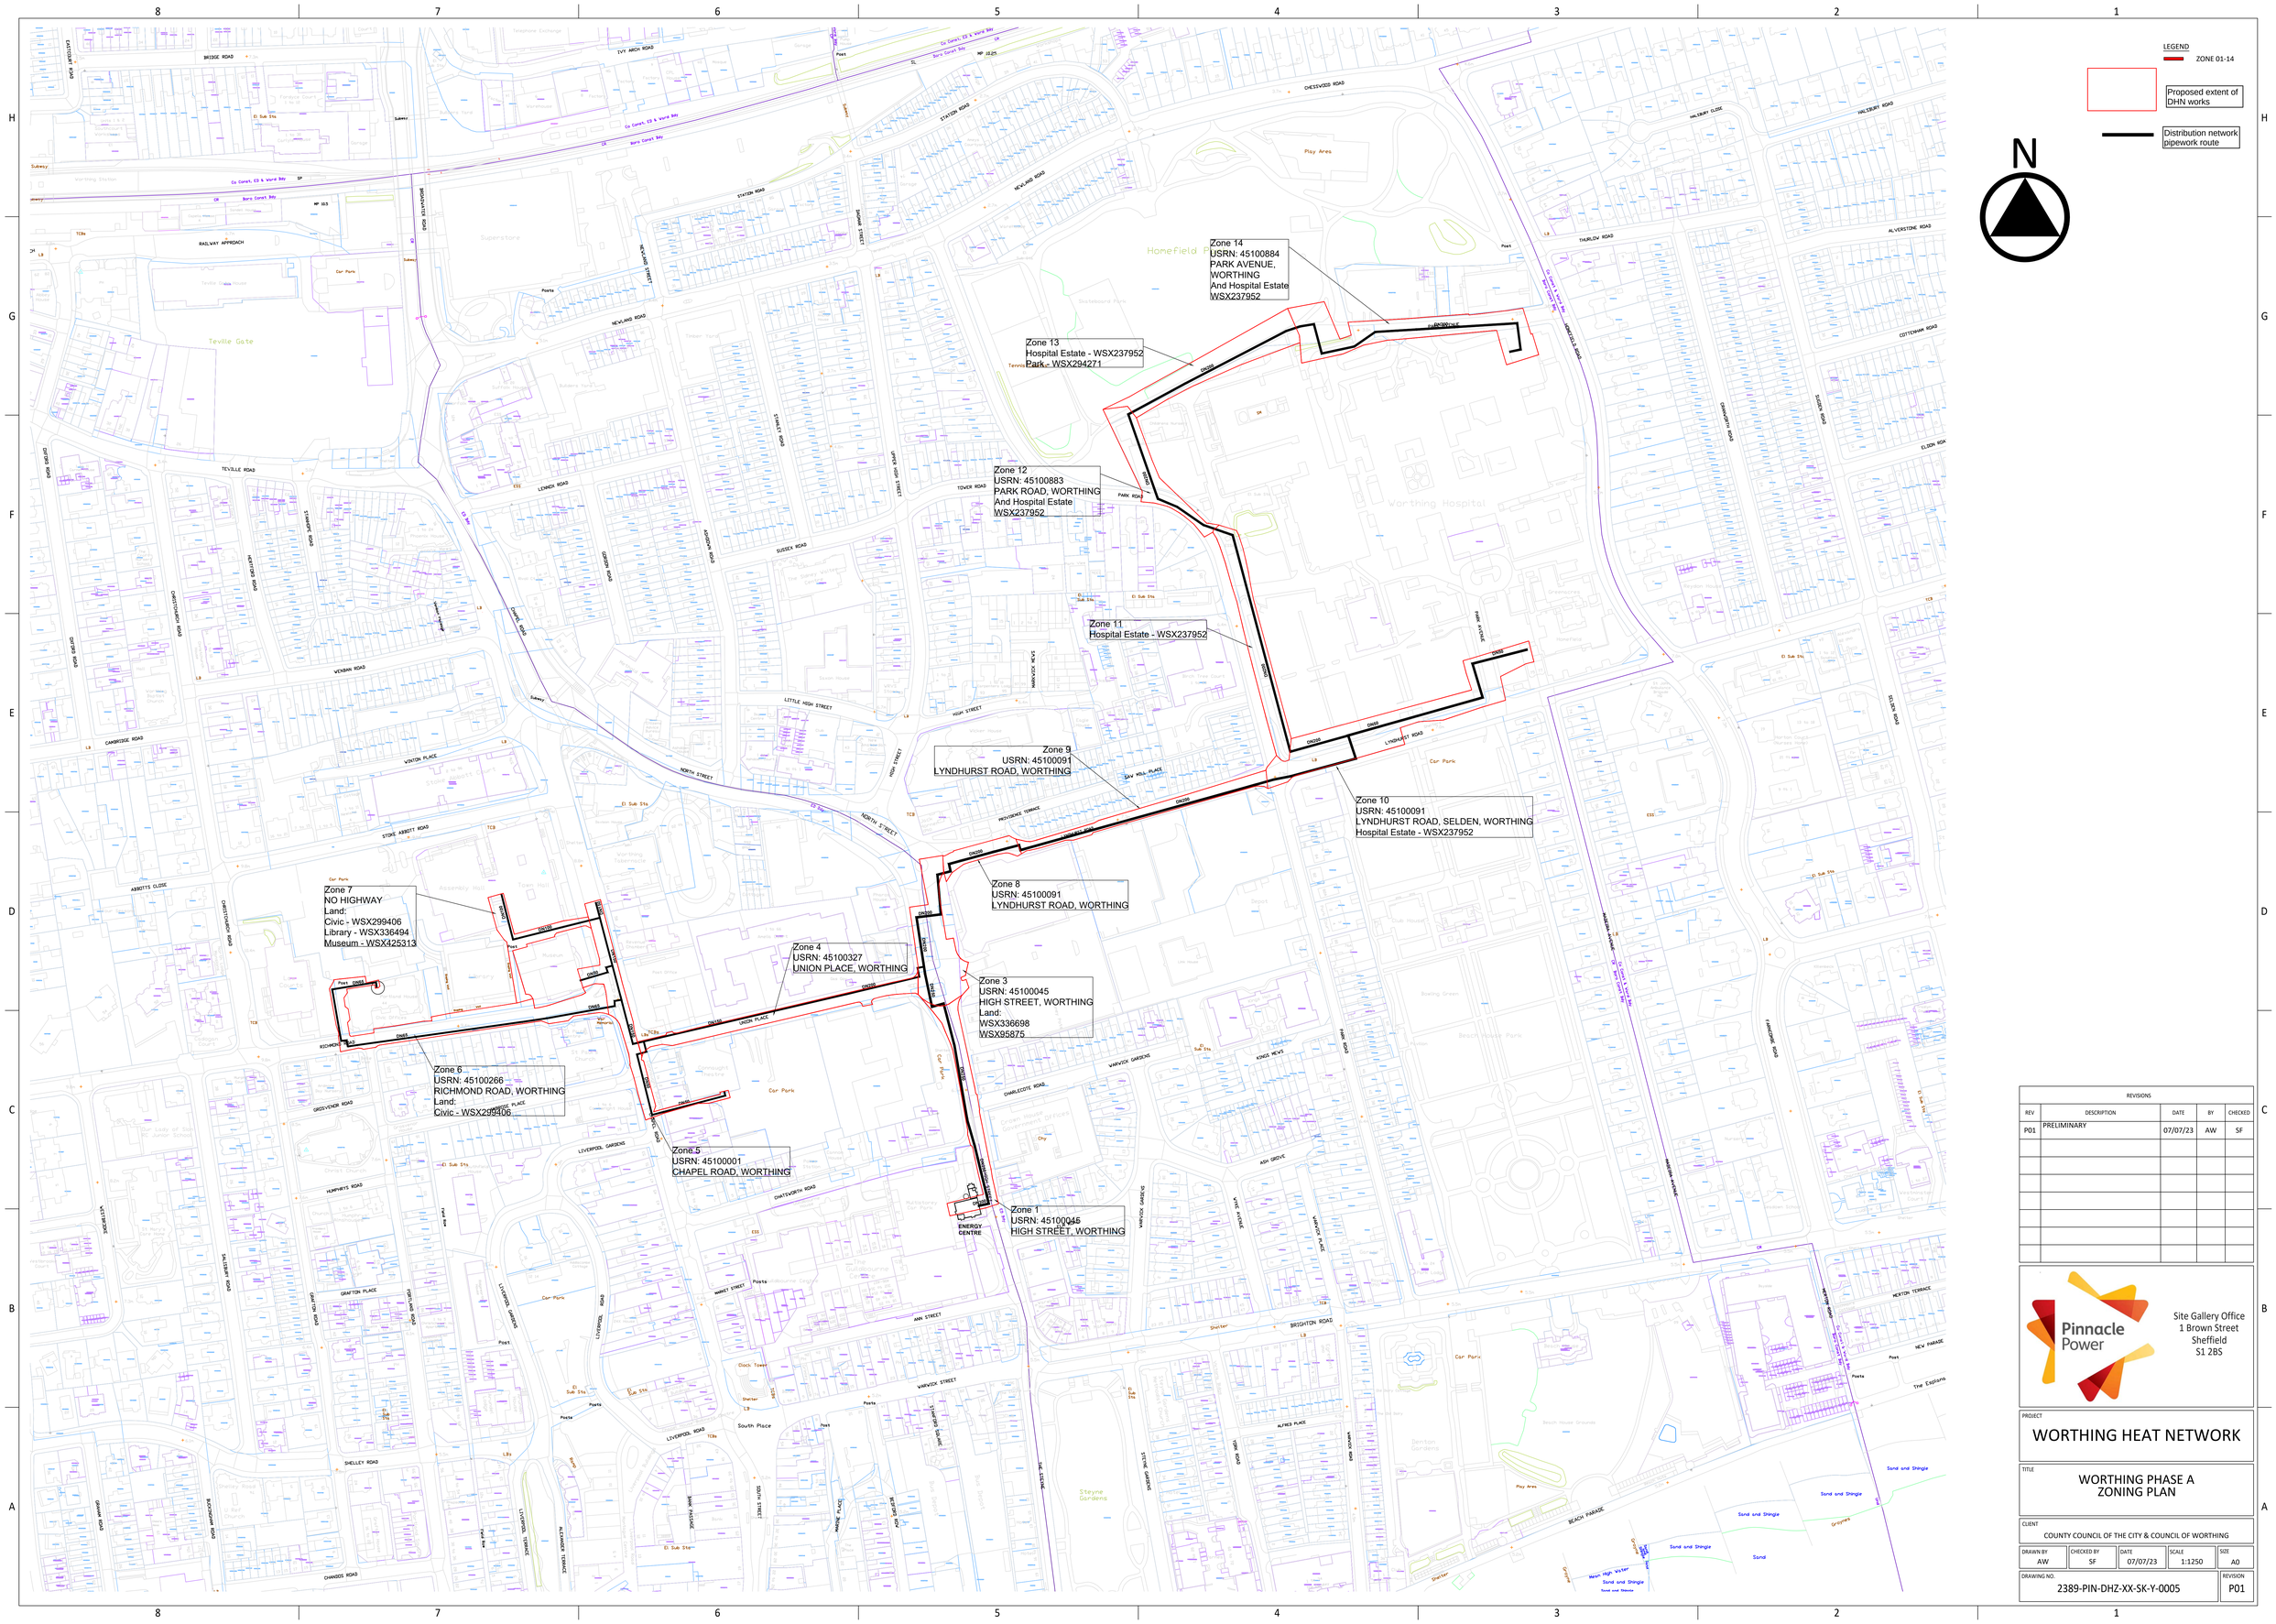

REVISIONS				
REV	DESCRIPTION	DATE	BY	CHECKED
P01	PRELIMINARY	07/07/23	AW	SF

Pinnacle Power

Site Gallery Office
1 Brown Street
Sheffield
S1 2BS

PROJECT
WORTHING HEAT NETWORK

TITLE
WORTHING PHASE A
ZONING PLAN

CLIENT
COUNTY COUNCIL OF THE CITY & COUNCIL OF WORTHING

DRAWN BY	CHECKED BY	DATE	SCALE	SIZE
AW	SF	07/07/23	1:1250	A0

DRAWING NO.
2389-PIN-DHZ-XX-SK-Y-0005

REVISION
P01