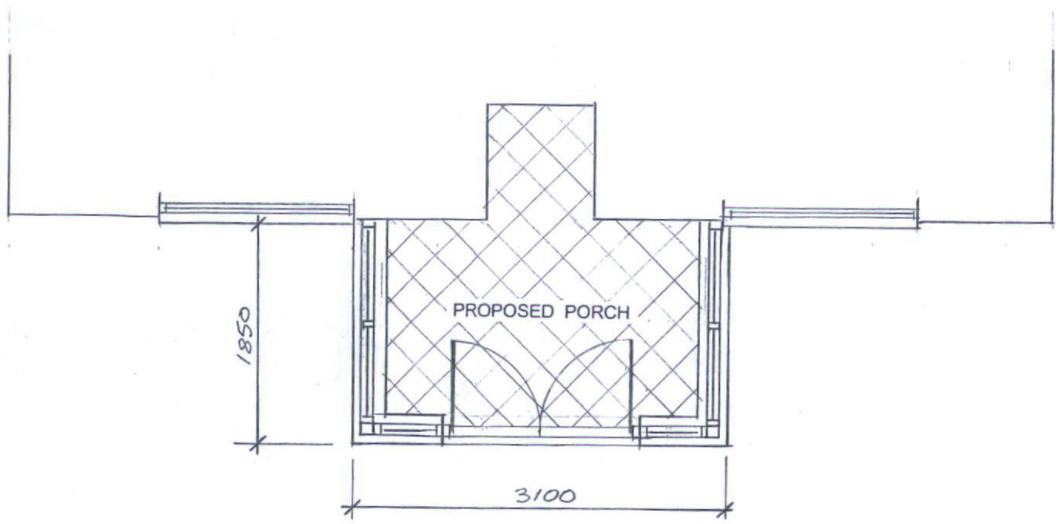

PROPOSED PLAN

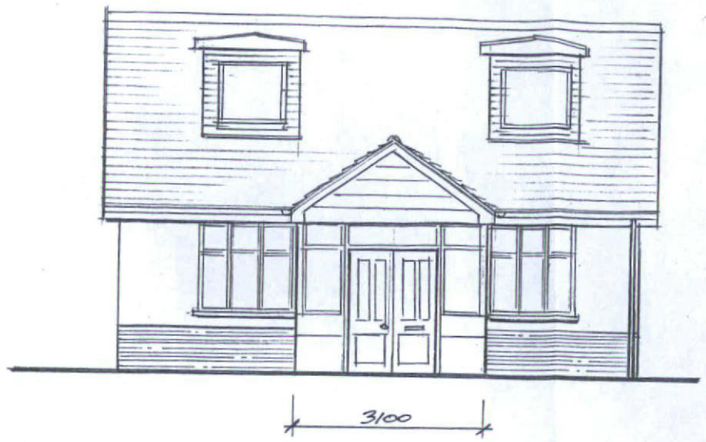

PROPOSED FRONT ELEVATION

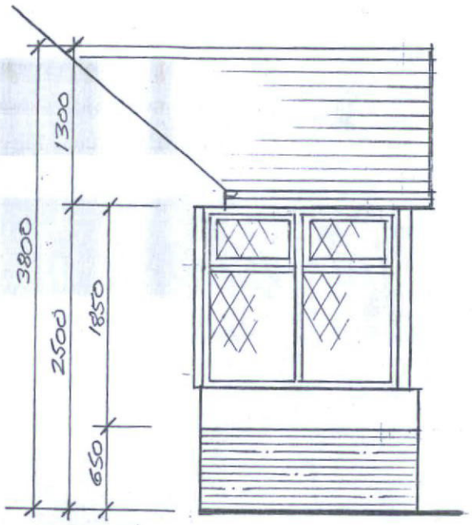

EAST



NORTH

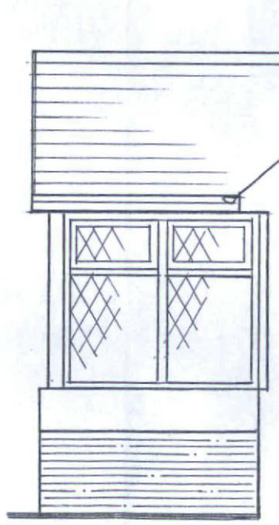

WEST

PROPOSED ELEVATIONS

All dimensions to be checked on site

1:100 @ A3 (0, 1, 2, 3)

1:50 @ A3 (0, 1, 2)

A	Scale Bar altered 14/5/2021

REVISIONS

M.J.J. TANNER
30 WOODLANDS PARK
MAIN ROAD, YAPTON
WEST SUSSEX BN18 0EZ
01243 920866
maxtanner@hotmail.co.uk

Mr & Mrs G Smith
61 Kings Rd
Lancing
BN15 8EG
Tel : 07963 298988

PROPOSED PORCH

DATE April 2021

SCALE 1:100 1:50

DRG No 1153- 2 A