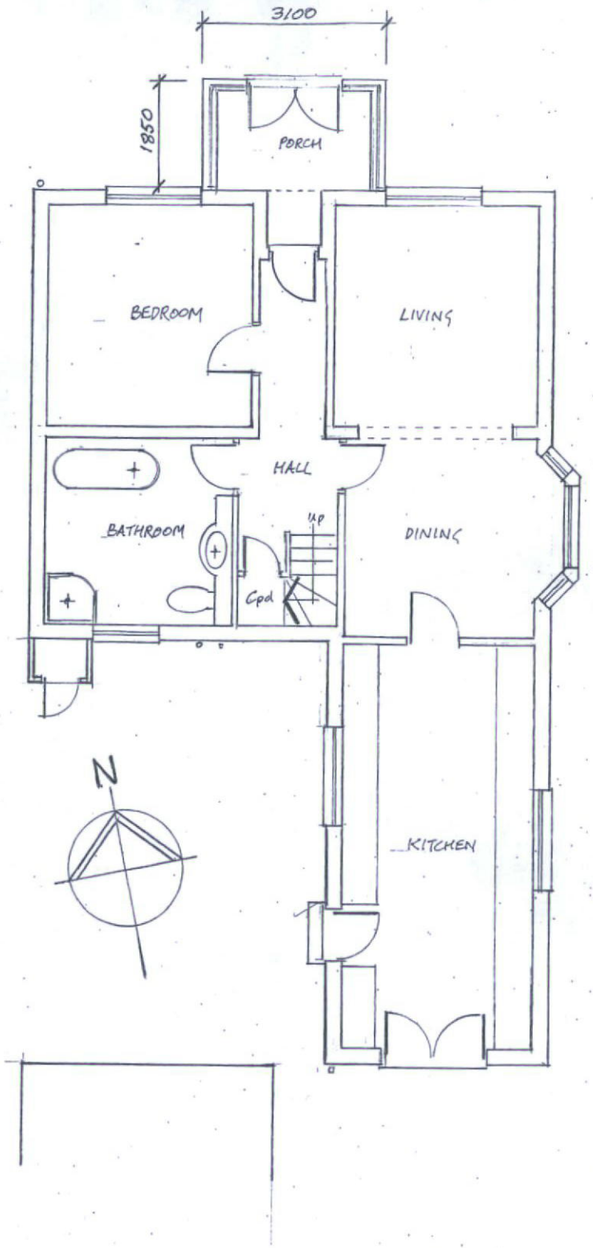

PROPOSED GROUND FLOOR PLAN

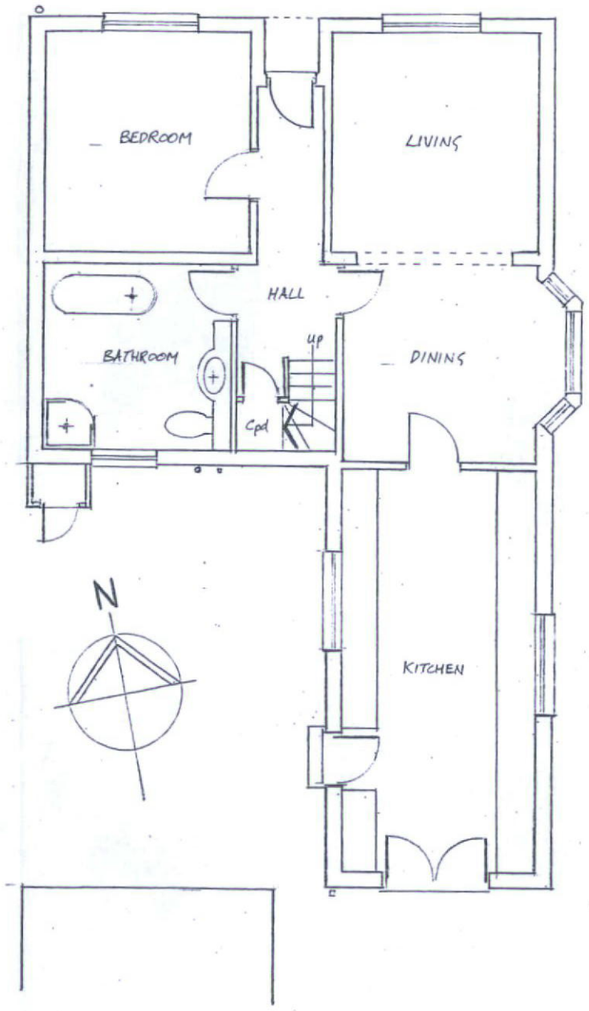

EXISTING GROUND FLOOR PLAN

All dimensions to be checked on site

0 1 2 3 4

Scale Bar 1:100 @ A3

REVISIONS

M.J.J. TANNER
30 WOODLANDS PARK
MAIN ROAD, YAPTON
WEST SUSSEX.BN18 0EZ
01243 920866
maxtanner@hotmail.co.uk

Mr & Mrs G Smith
61 Kings Rd
Lancing
BN15 8EG
Tel : 07963 298988

PROPOSED PORCH

DATE May 2021

SCALE 1:100

DRG No **1153 - 3**