0m 1m 2m 3m 4m 5m 10m

Scale Bar @ 1:100

PLANNING

Notes:
> Issued for Planning Approval. Do not use for the purposes of ordering/purchasing.
> Figured dimensions to take precedence over scaling from drawing.
> Drawing to scales as noted. All dimensions in millimetres unless noted otherwise. Check all dimensions and levels on site.
> These drawings are subject to Planning and Building Regulation Approval or any other statute in law before construction commences.
> For details of all structural, mechanical and electrical works where mentioned, refer to relevant specialist's drawings, specification and documentation.
> If any discrepancies are found in the drawings these are to be brought to the attention of Daintree Design for rectification.
> Boundary lines are indicative only. Exact location of boundaries should be determined on site before work commences.
> Drawing to be printed in colour.

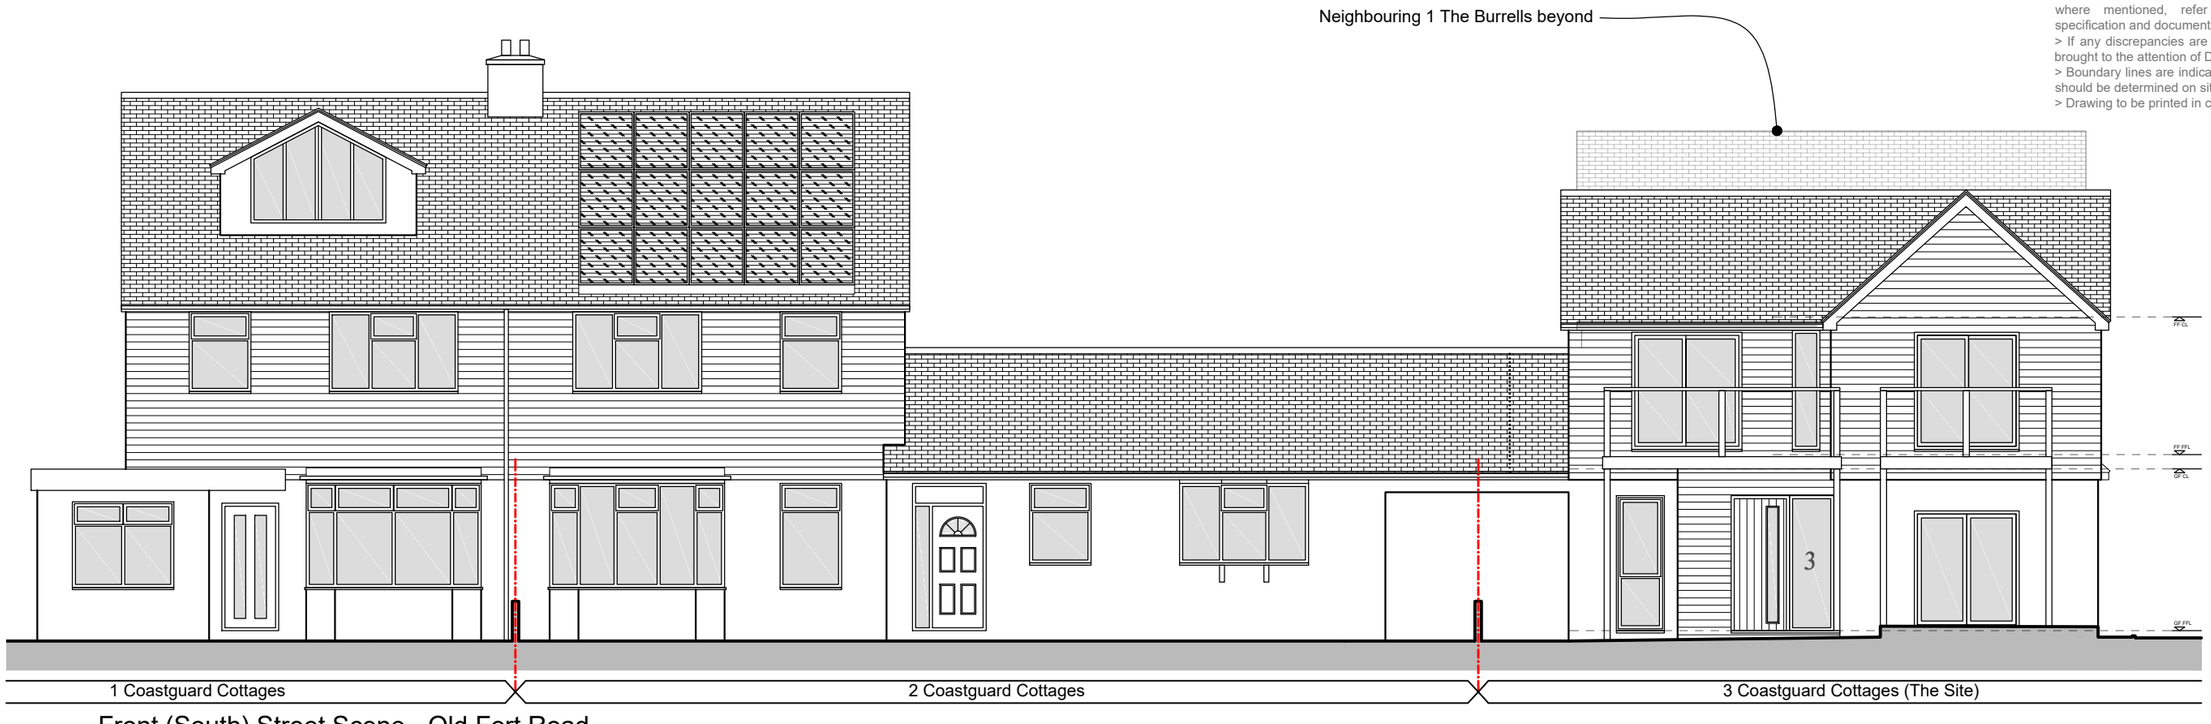

Front (South) Street Scene - Old Fort Road

@ 1:100 Scale



Side (East) Street Scene - The Burrells

@ 1:100 Scale

Rev	Date	Description	By	Chk

DAINTREE DESIGN

a: Daintree Design, PO Box 5584, Brighton, BN50 8WG.
t: 01273 286 683
e: hello@daintreedesign.co.uk
w: www.daintreedesign.co.uk

Client
S. Prior

Project
3 Coastguard Cottages, Old Fort Rd, Shoreham-by-Sea, BN43 5HR

Title
Proposed:
Street Scene Elevations

Scale
1:100 @ A3

Date
March 2023

Drawing Number
D2208-351(~)

© Copyright Daintree Design