
13 Cortis Avenue, Worthing, BN14 7BQ


EXISTING Plans - 6-person HMO

This drawing is the copyright of Tomes Architects and may not be copied, altered, or reproduced in any way, or be passed to a third party without our written authority

All dimensions are to be checked on site before commencing work. Any discrepancies should be reported to the project manager immediately.

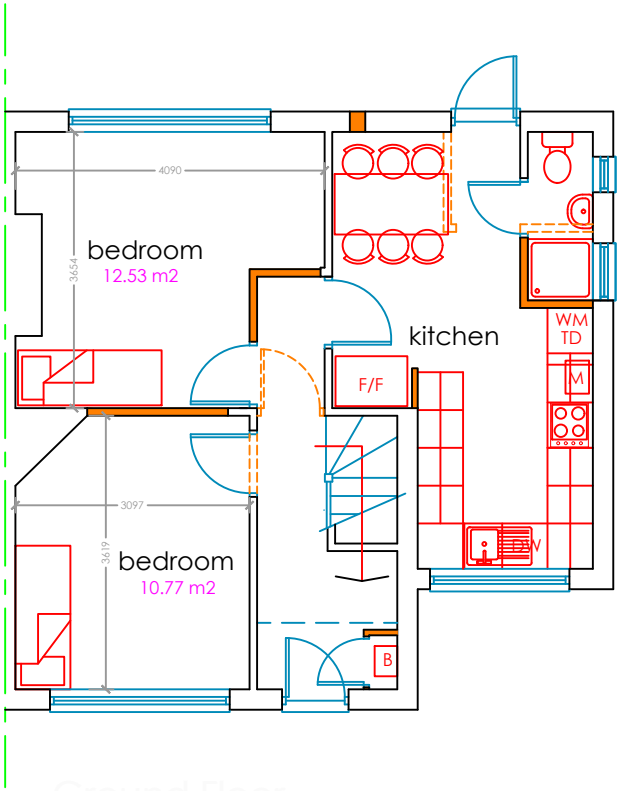

Ground Floor

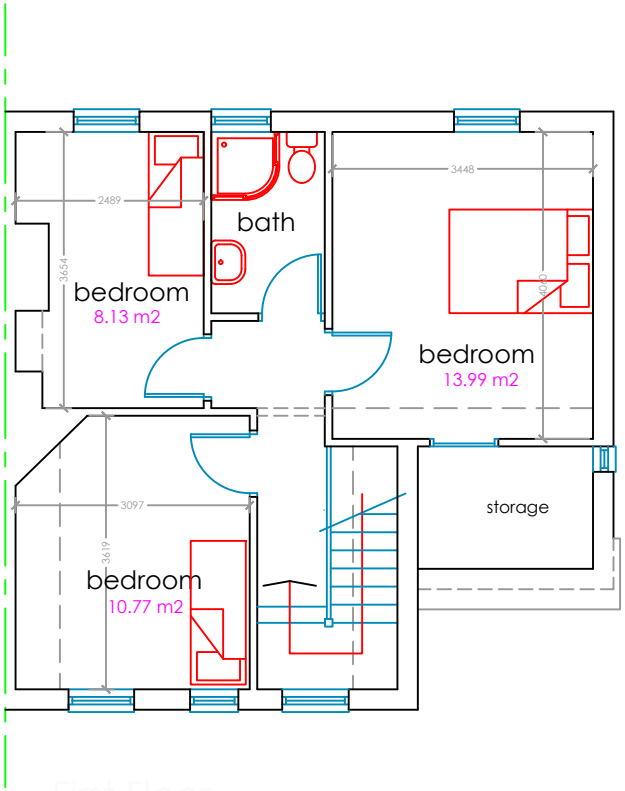

First Floor

rev D 02 Apl 2024 6-person HMO redesign
rev C 16 Dec 2024 Structure added
rev B 13 Dec 2024 Kitchen wall moved
rev A 22 Oct 2024 8-person HMO

These drawings are for planning permission purposes only

1:100 Scale Bar (Metres)

0 1 2 3 4 5 10 15

tomesarchitects
architecture + project management
rennie lodge, 7 oakhurst drive, waterlooville, po7 7pn
tel: 023 9309 2307 email: info@tomesarchitects.co.uk

project: 13 Cortis Avenue Worthing	date: 13 Oct 2024
drawing: EXISTING Plans	scale: 1:100@A4
drawing no.: **C3577-4**	revision: **D**