
Location Plan

Site Address: **13, Cortis Avenue, Gaisford, Worthing, BN14 7BQ**

PlanningPortal

Date Produced: **27-Oct-2026**

Scale: **1:1250 @A4**

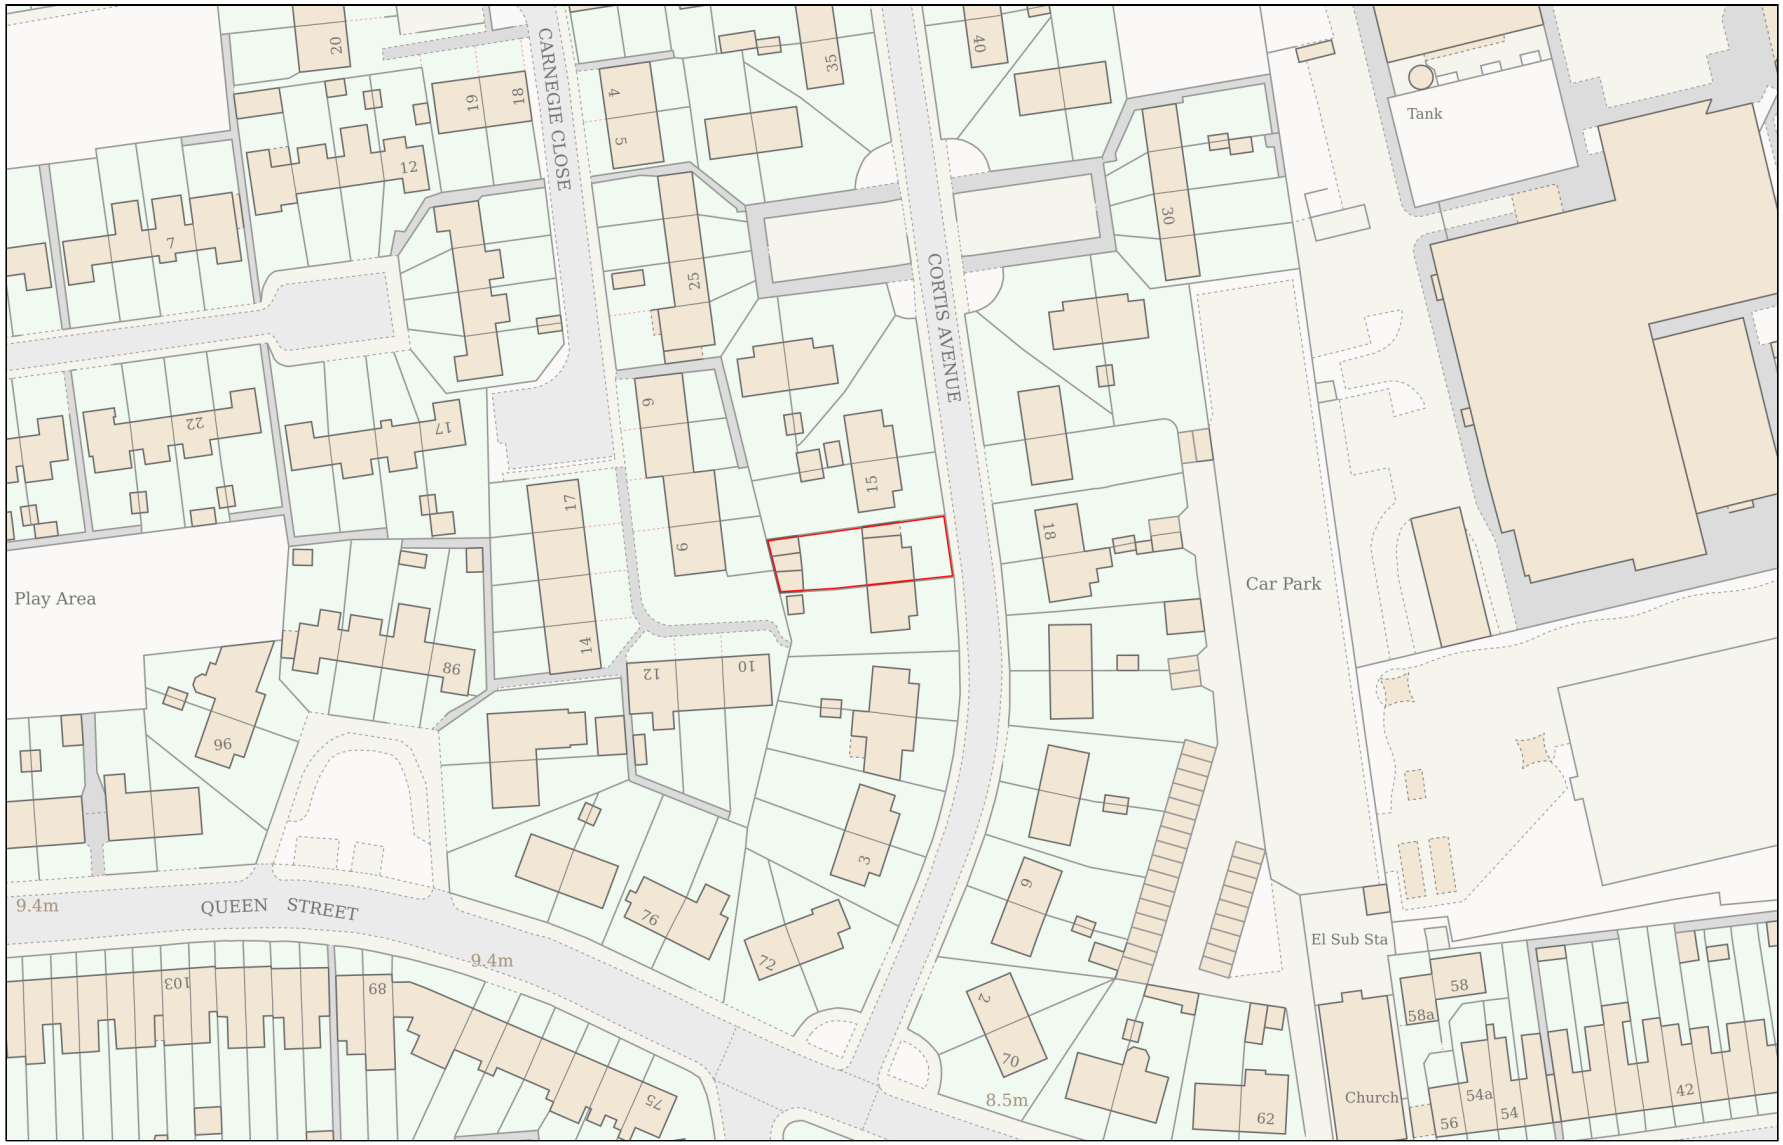

0 50

Metres

Planning Portal Reference: **PP-15318004v1**

Powered By TerraQuest

© Crown copyright and database rights 2026 OS 100042766