

This drawing and its contents are the strict copyright of
Architectura Design. No reproduction without permission.
Do not scale. Written dimensions to be used where given.
All dimensions and details to be checked on site.
FOR PLANNING PURPOSES ONLY

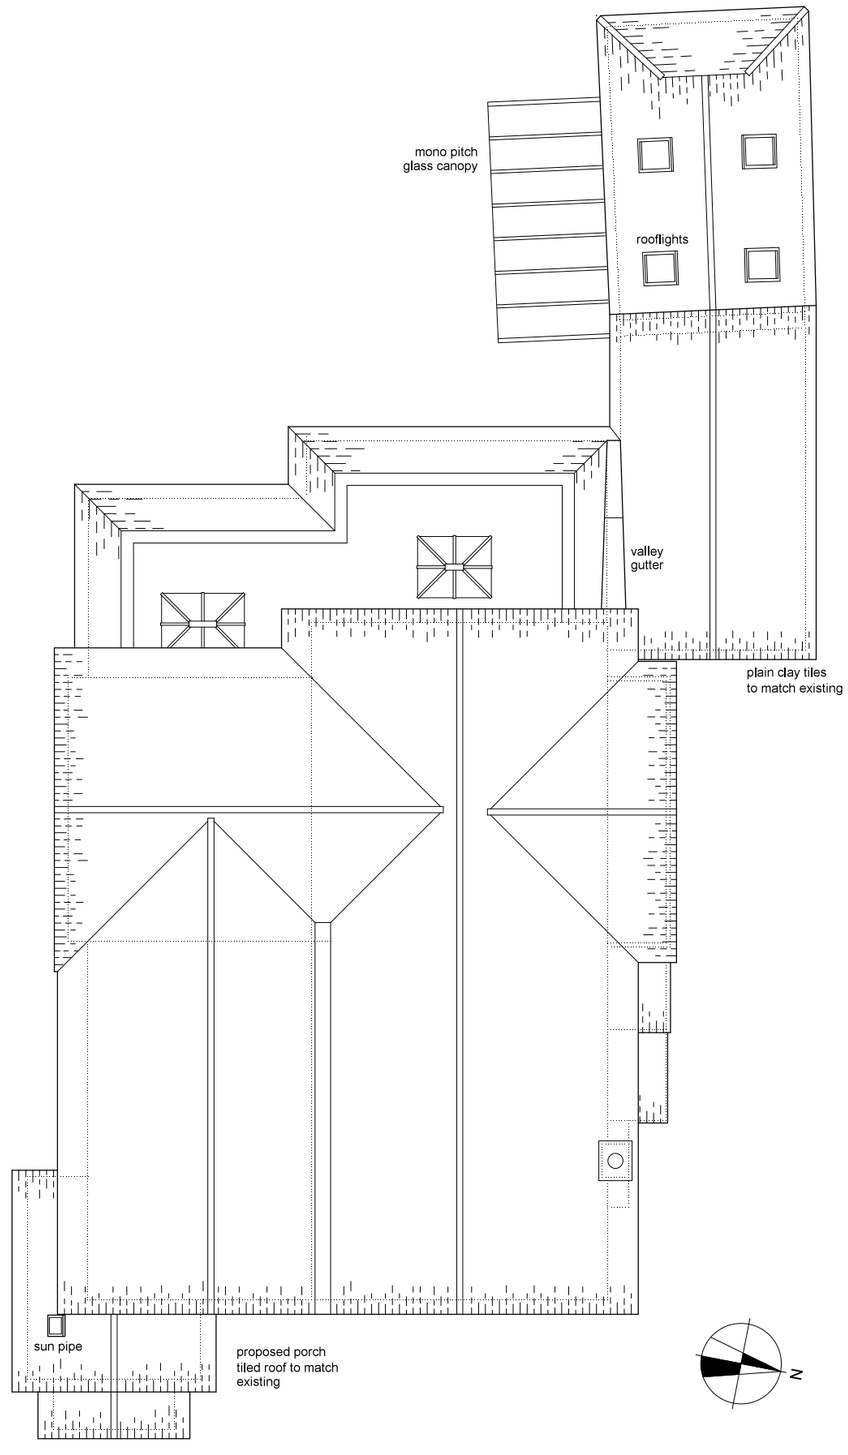

Roof Plan

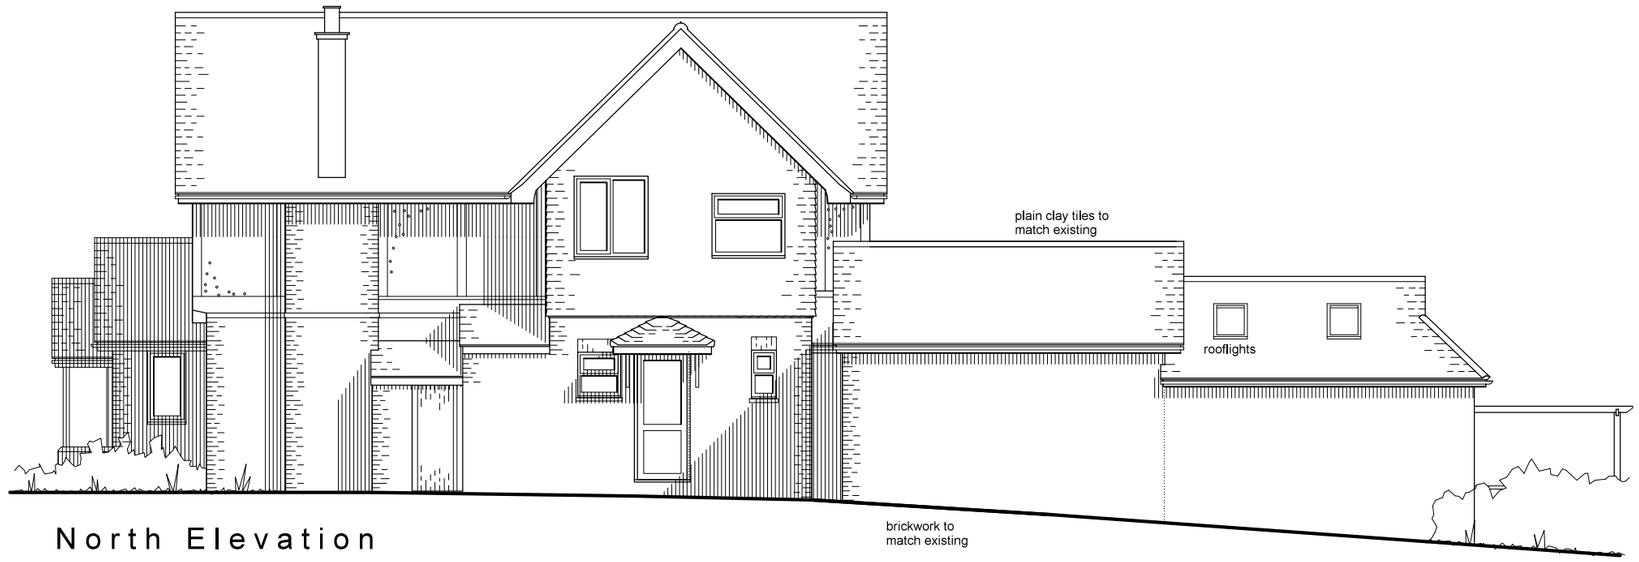

North Elevation



West Elevation

Architectura
Architectural Design & Drawing Service

0 1 2 3 4 metres

Proposed Extensions and Alterations
at 19 Lime Tree Avenue, Findon
for Mr D Lindfield

Drawing P02 November 2024 Scale 1:100 @ A3
Planning Drawing - Proposed Roof Plan & Elevations