
This drawing and its contents are the strict copyright of Architectura Design. No reproduction without permission.
Do not scale. Written dimensions to be used where given.
All dimensions and details to be checked on site.
FOR PLANNING PURPOSES ONLY

03/12/2024 Revision A North point added

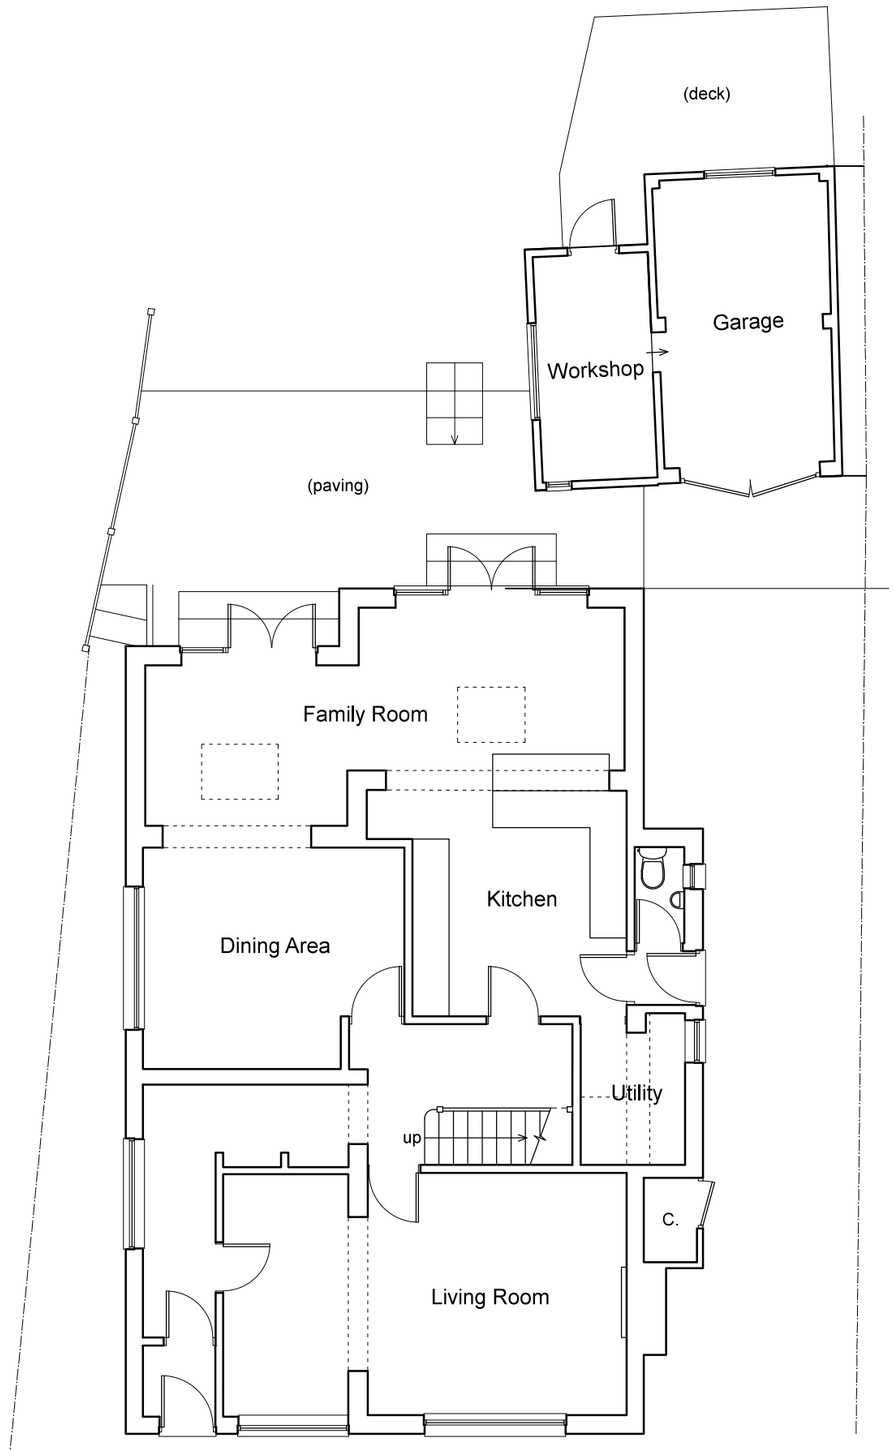

Ground Floor Plan



East Elevation

South Elevation

0 1 2 3 4 metres

Architectura
Architectural Design & Drawing Service

Proposed Extensions and Alterations
at 19 Lime Tree Avenue, Findon
for Mr D Lindfield

Drawing S01a July 2024 Scale 1:100 @ A3
Survey Drawing - Ground Floor Plan & Elevations