



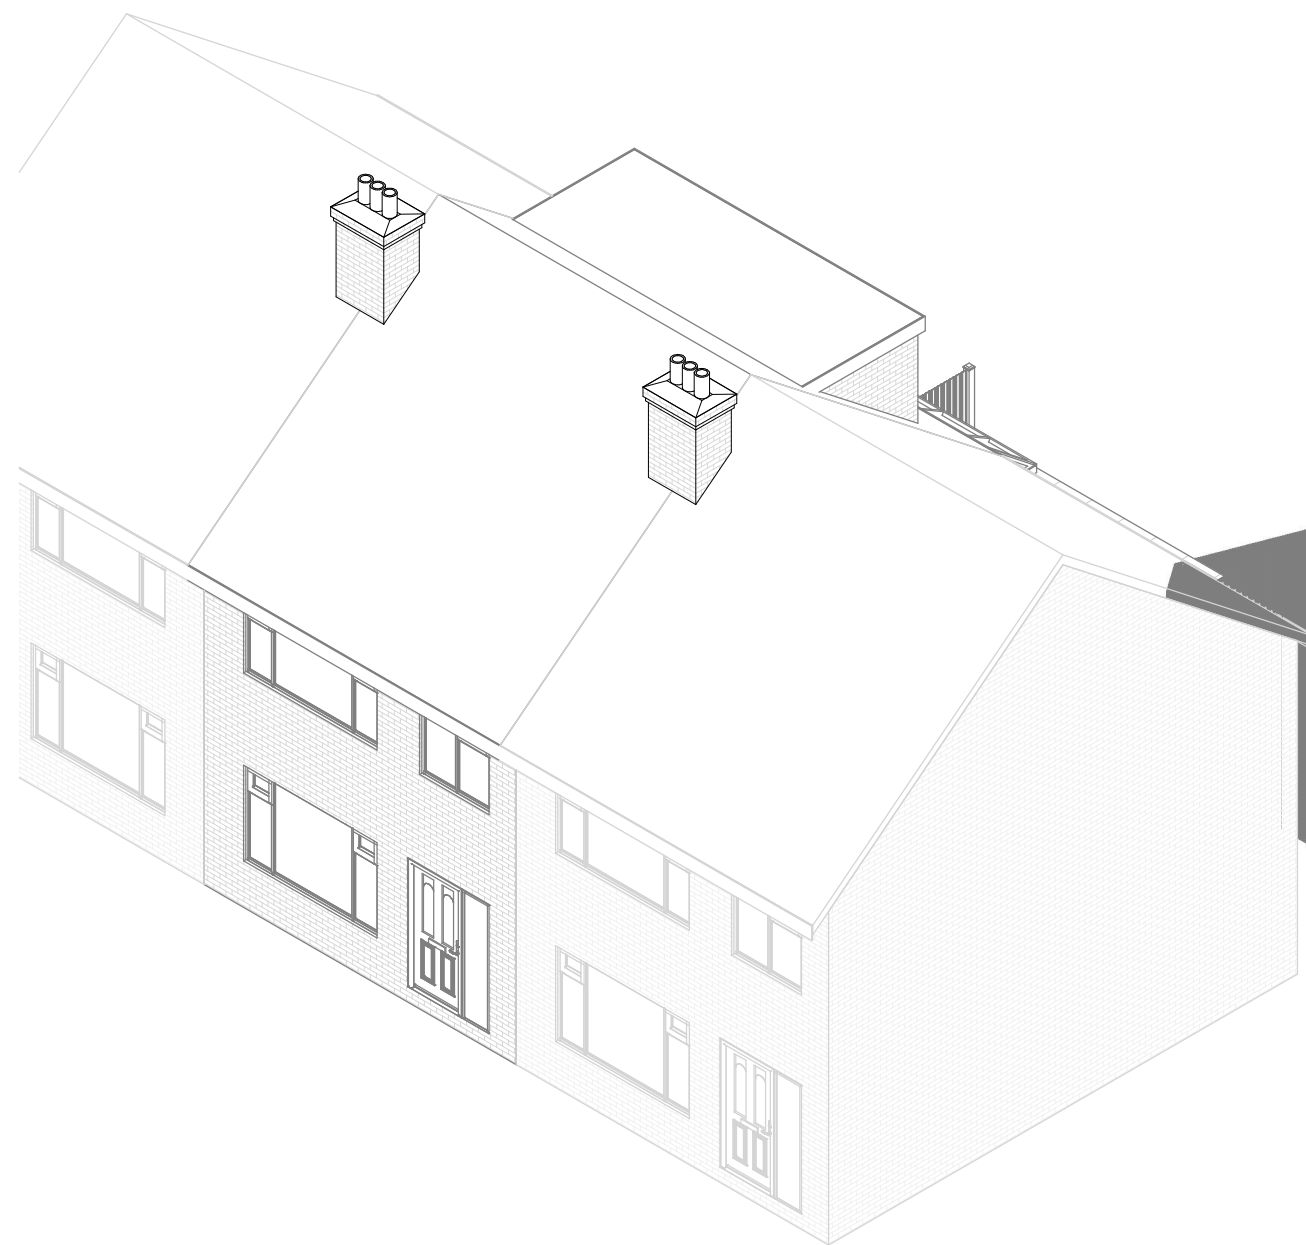

Existing 3D 1

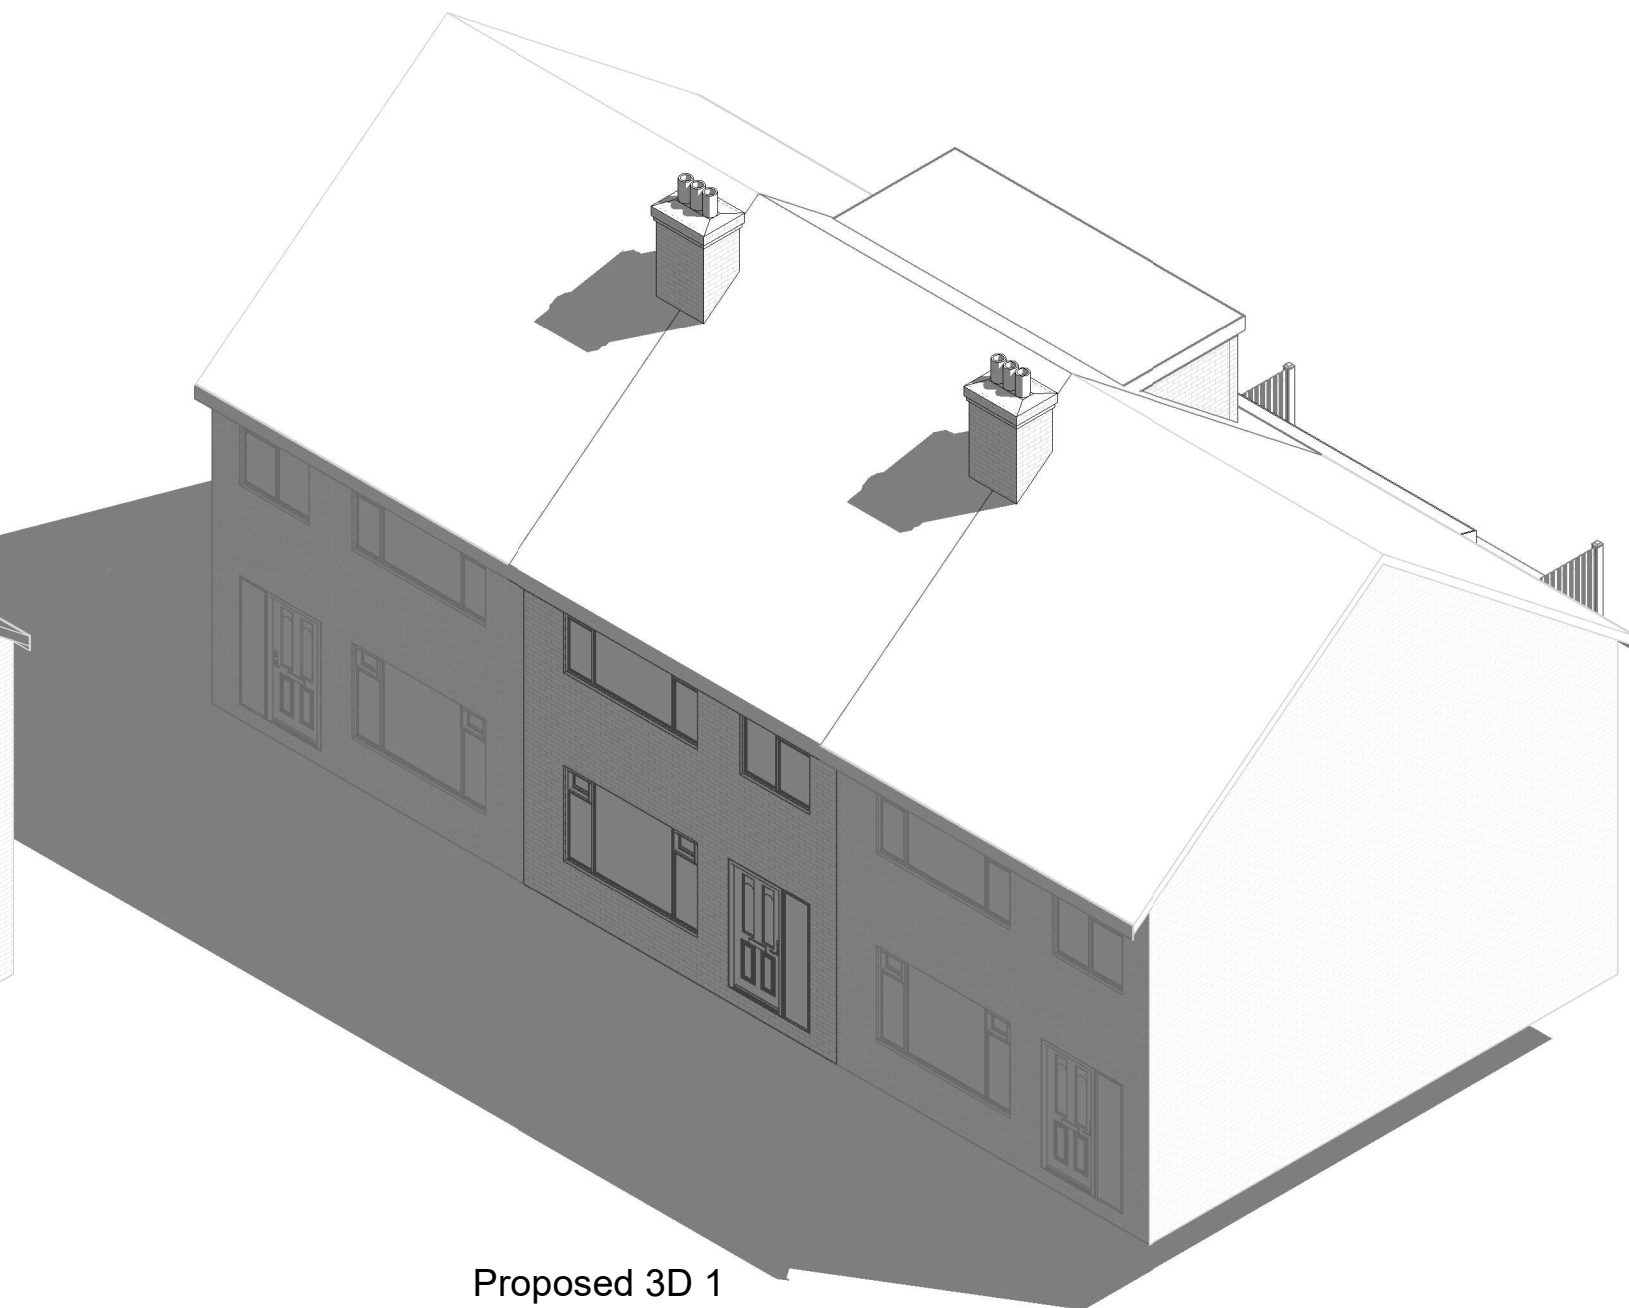

Proposed 3D 1



1:500		50
1:200		20
1:100		10
1:50		5

All measurement to be checked on site prior to any commenent

Parkers Design Limited - The Studio @ 90, PO9 2PR

www.pexd.co.uk - info@parkersdesign.com - 07776 008822

PROJECT	36 St. Giles Close BN43 6GR		CLIENT		Burley	
	SHEET		Date		Issue Date	
			Scale (@ A3)			
			Drawn by	SW	DRAWING NUMBER	
3D 1		Checked by		SR	P 6	
					REV	