


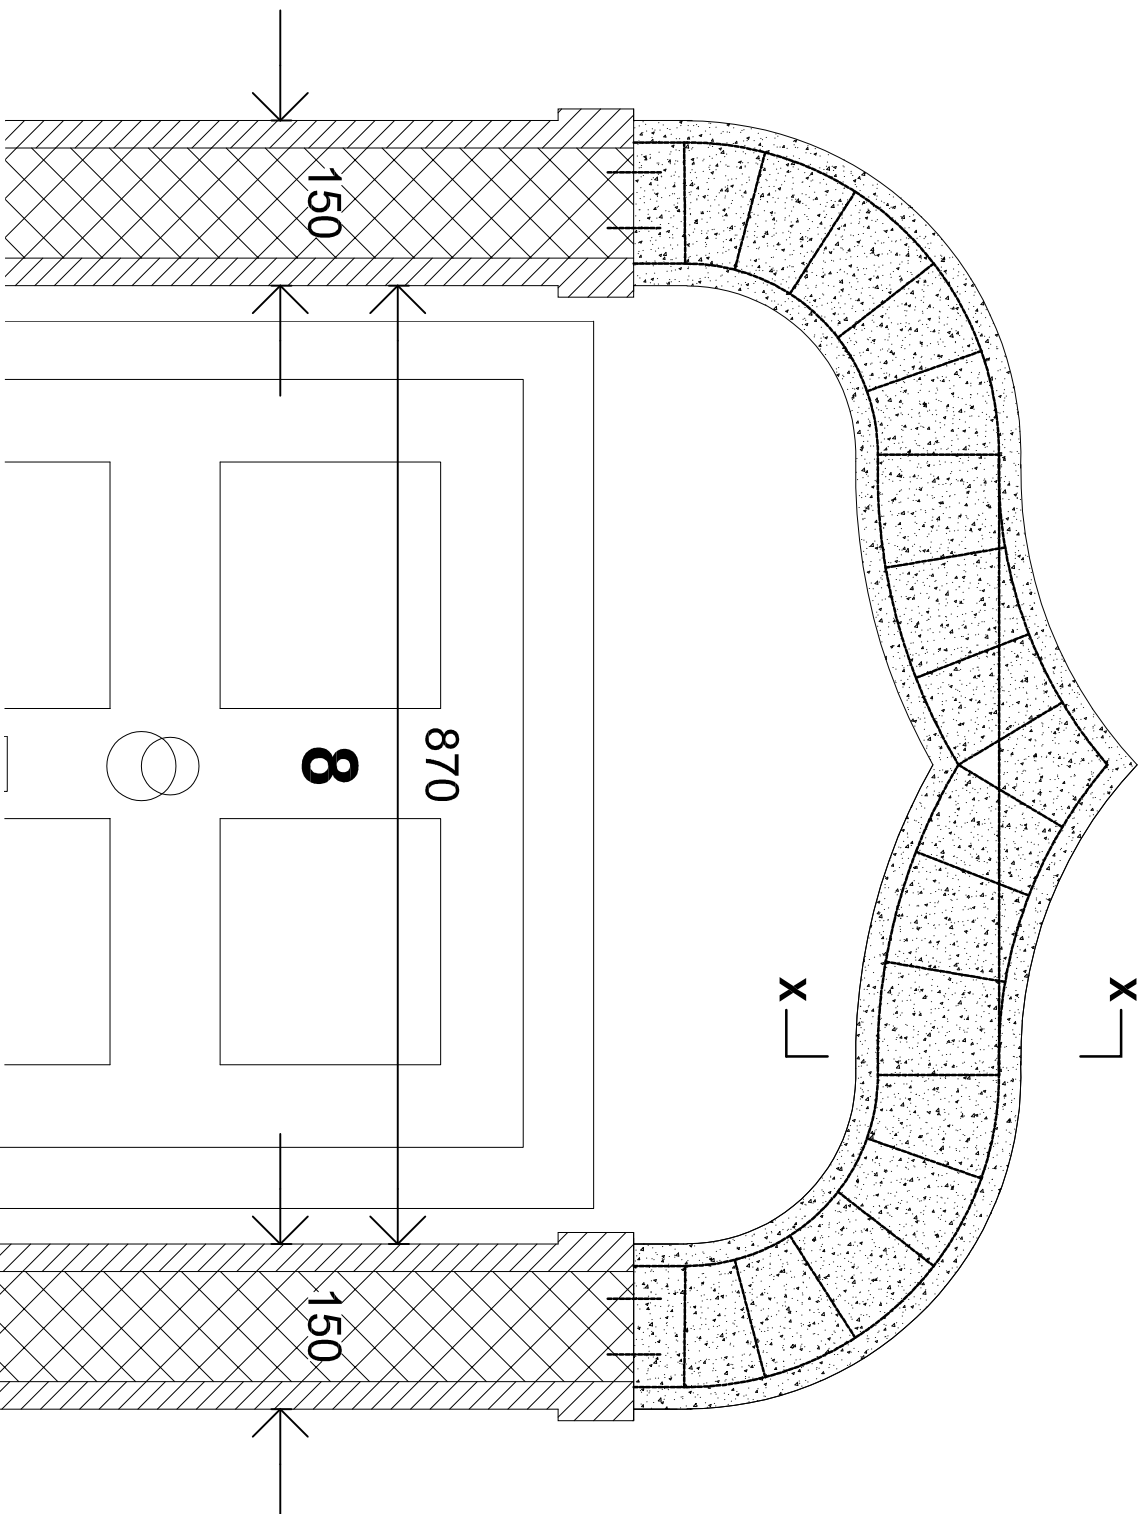

**REINFORCED CONCRETE
ARCH 8 MM DIAM REBARS
20 MM MINIMUM COVER
MASONRY PAINT FINISH**

**100 MM DENSE CONCRETE
BLOCKS PLUS RENDER
AND MASONRY PAINT FINISH**

**8 WARWICK PLACE
WORTHING
BN11 3EU**

REPLACEMENT PORCH AND PAVING IN REAR YARD

VERTICAL SECTION THROUGH OGEE ARCH

DRAWING NO. 19

1:5 @ A3

DRAWN RR 29.05.26

**RICHARD ROBINSON RIBA
RR ARCHITECTS
3 PACIFIC COURT
RIVERSIDE
SHOREHAM BY SEA BN43 5RW
01273 452 634 07860 632 542
E-MAIL richard@rr-architects.co.uk**

