


300 mm

20

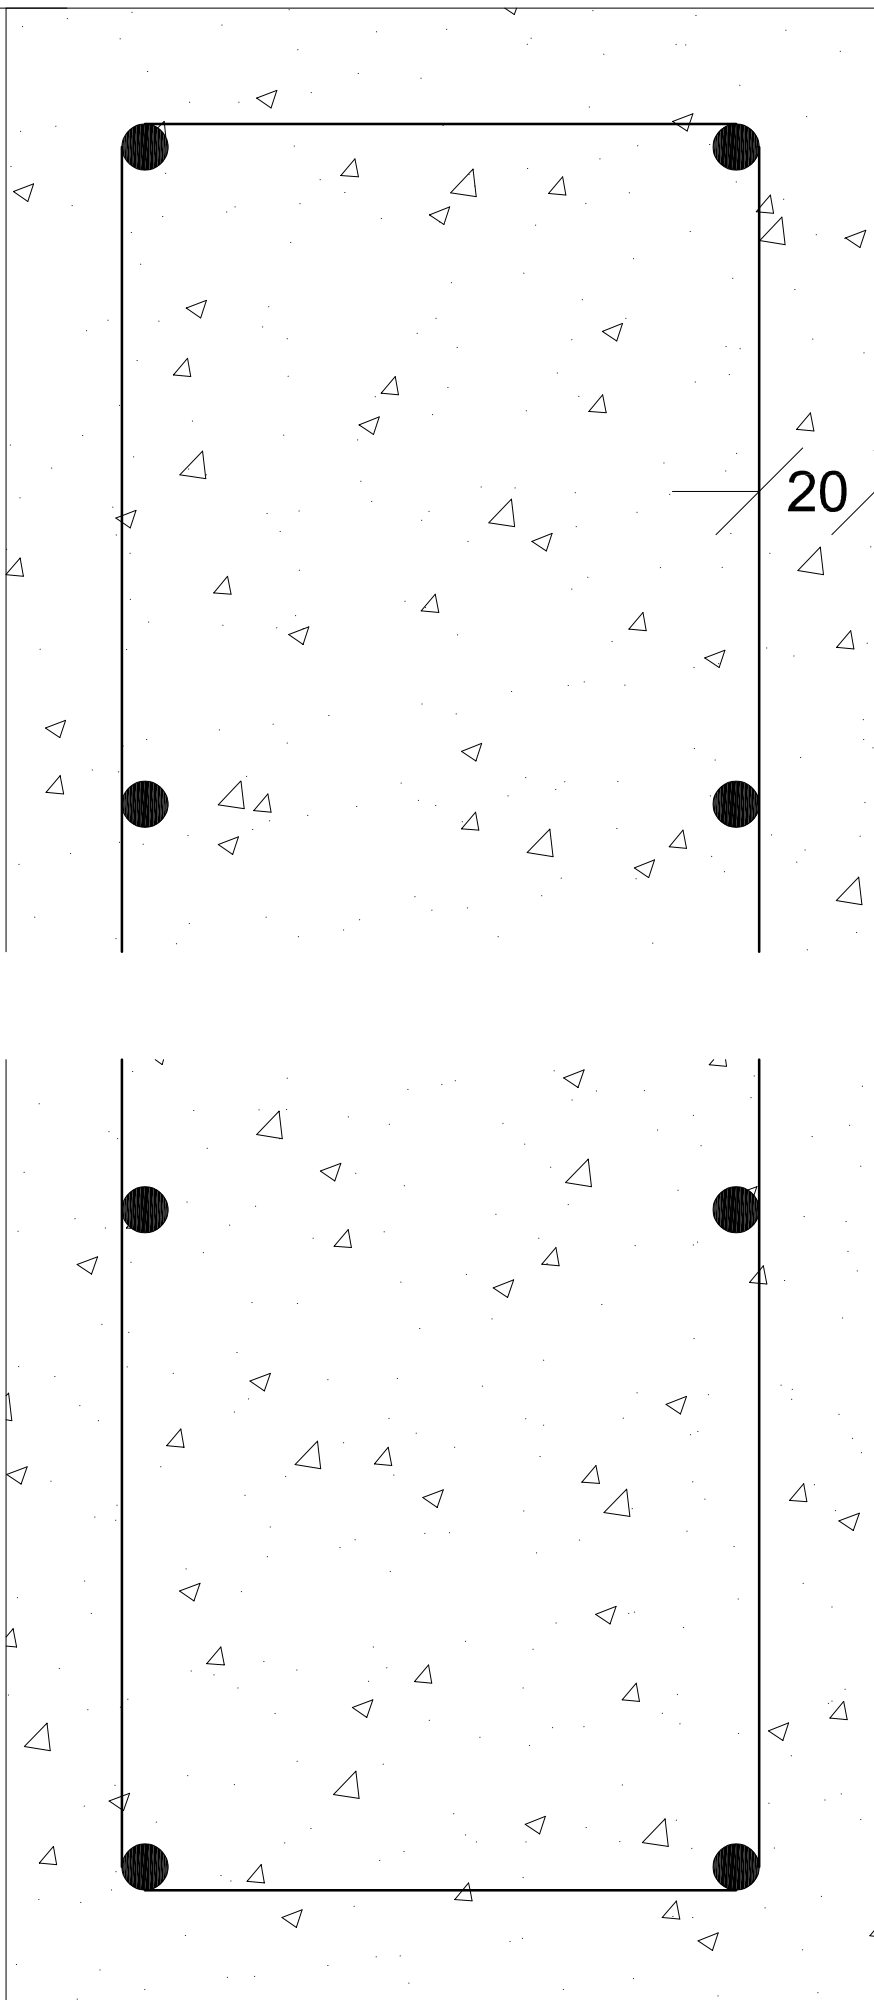

500

CROSS SECTION X-X

REINFORCED CONCRETE ARCH

8 MM DIAM REBARS

20 MM MINIMUM COVER

MASONRY PAINT FINISH

8 WARWICK PLACE WORTHING BN11 3EU	DRAWING NO. 20	RICHARD ROBINSON RIBA RR ARCHITECTS 3 PACIFIC COURT RIVERSIDE SHOREHAM BY SEA BN43 5RW 01273 452 634 07860 632 542 E-MAIL richard@rr-architects.co.uk
REPLACEMENT PORCH AND PAVING IN REAR YARD	1:2 @ A3	
DETAIL CROSS SECTION X-X THROUGH OGEE ARCH	DRAWN RR 16.06.26	

