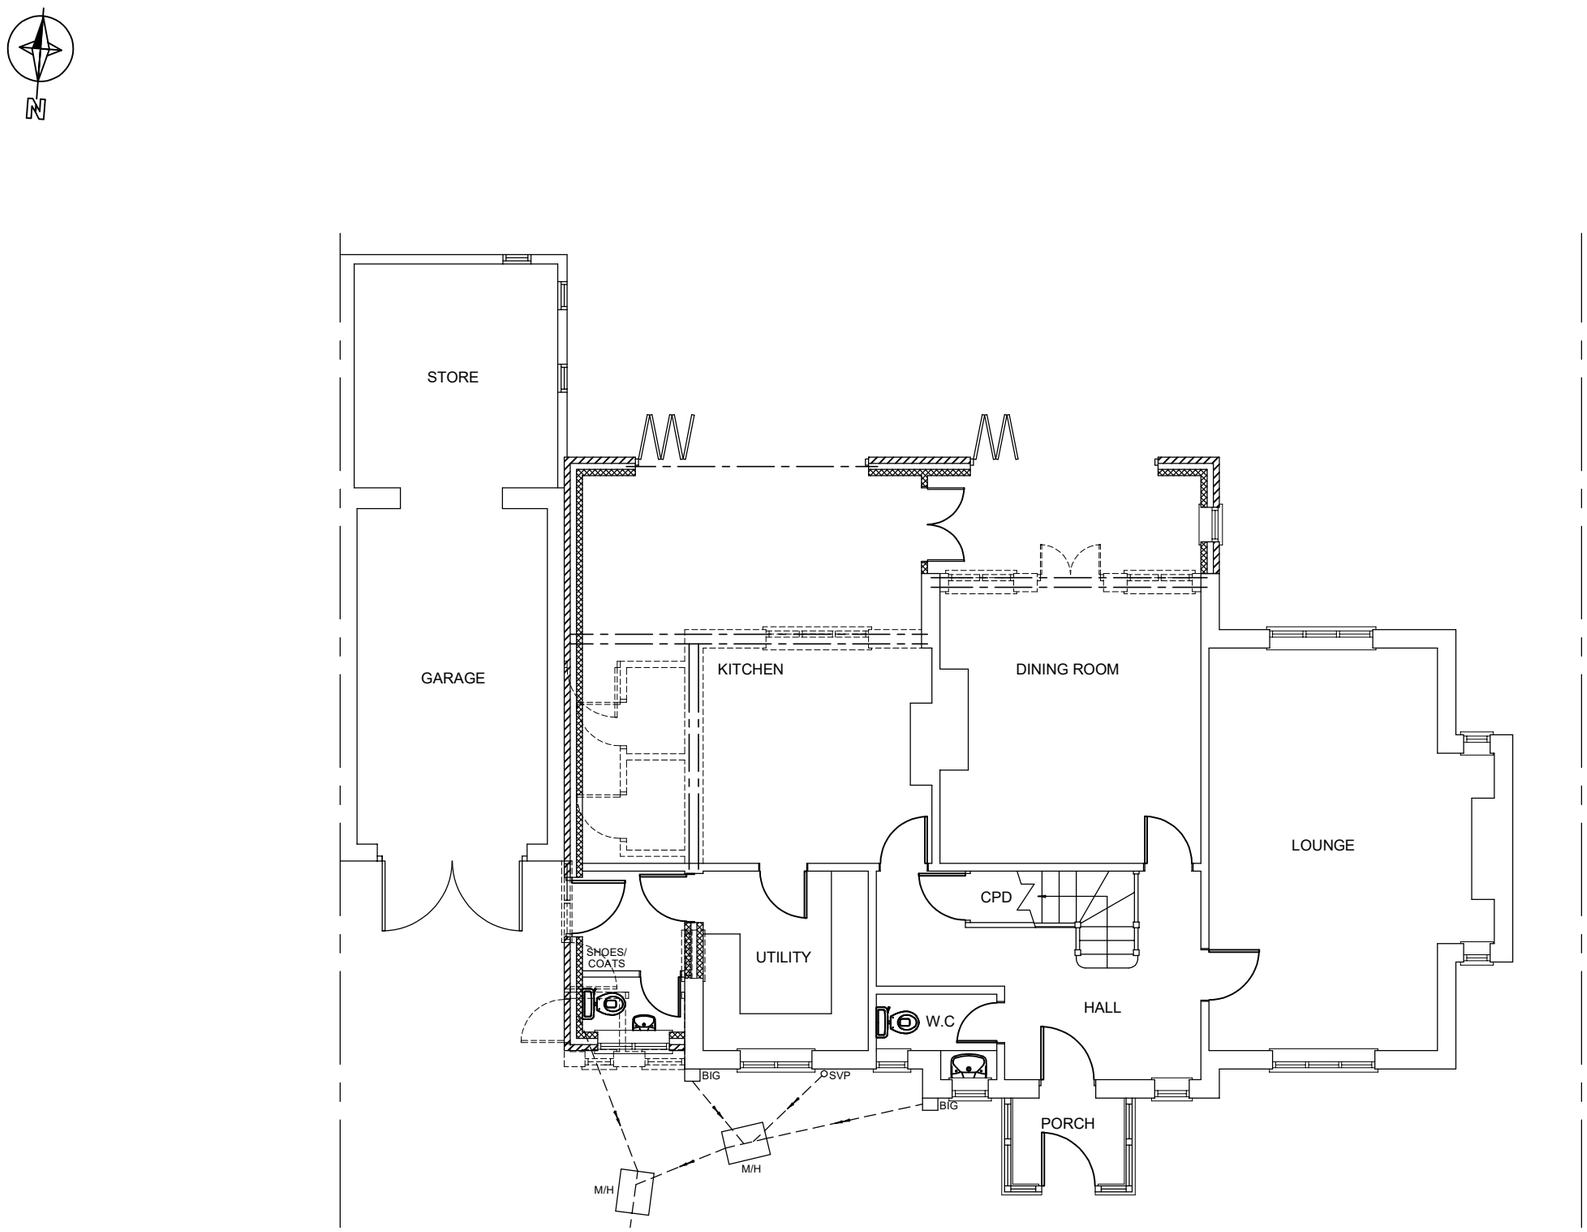


PROPOSED GROUND FLOOR LAYOUT
SCALE 1:100

| | | |
|---|---|---|
| DRAWING TITLE: Proposed Floor Plans | SCALE: 1:100 @ A3 | |
| ADDRESS:<br>Mr T Moghal<br>35 Pevensey Road, Worthing. BN11 5NS | | |
| DATE: 05/06/2023 | DWG NO: TM/PL/02 | REV NO: |


**SUSSEX BUILDING PLANS**

33 Highland Avenue, Bognor Regis, West Sussex. PO21 2BJ
Email: lee@sussexbuildingplans.co.uk Tel: 07732 415951