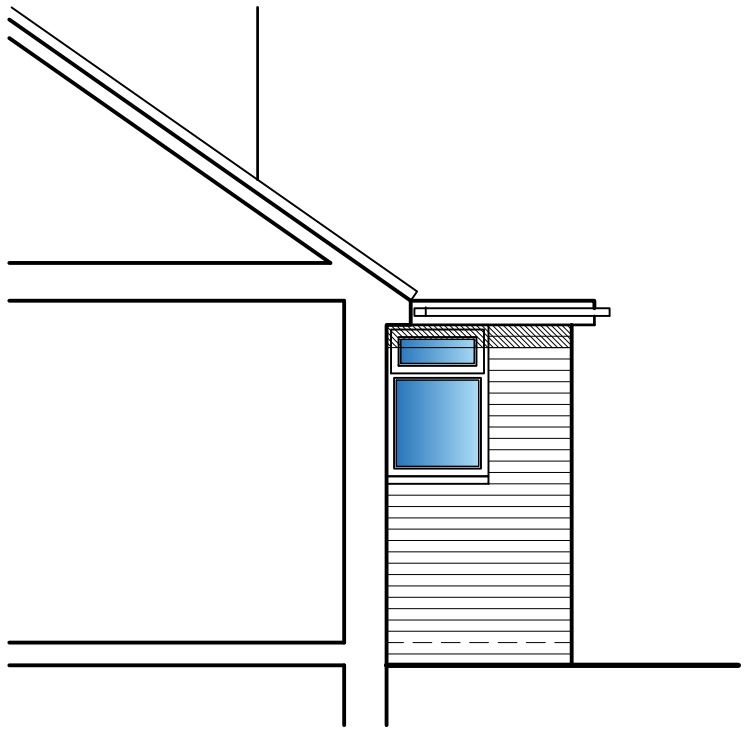

South Elevation

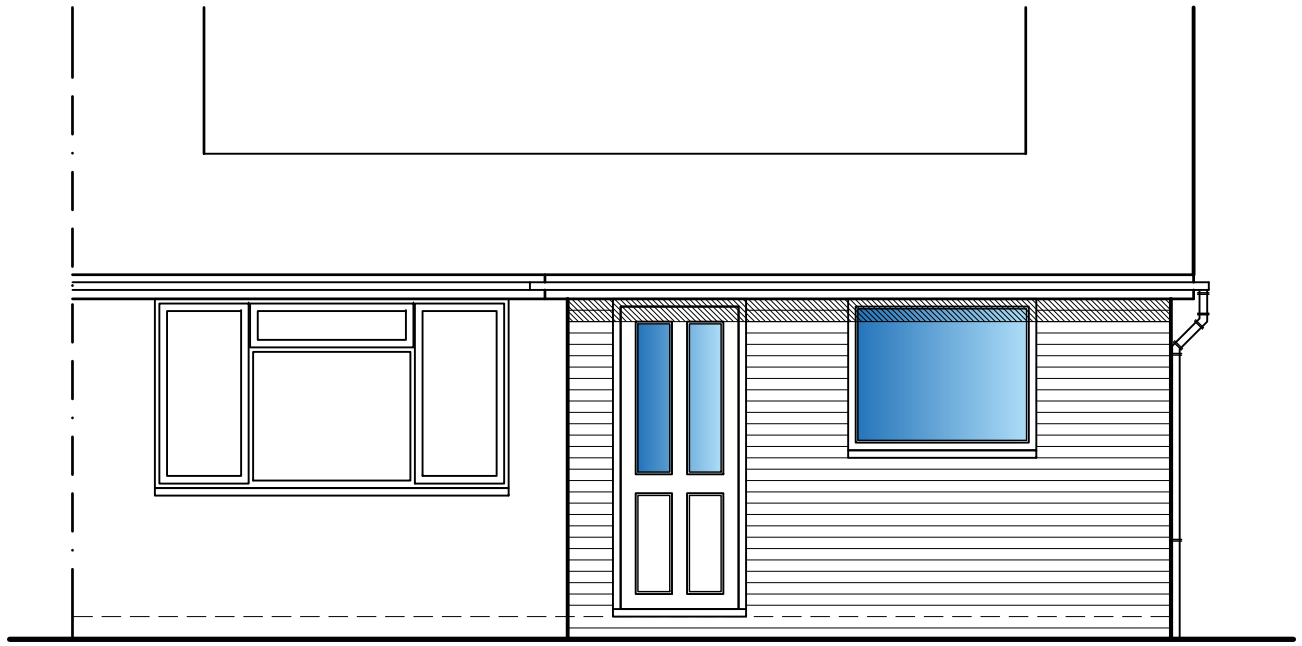

East Elevation

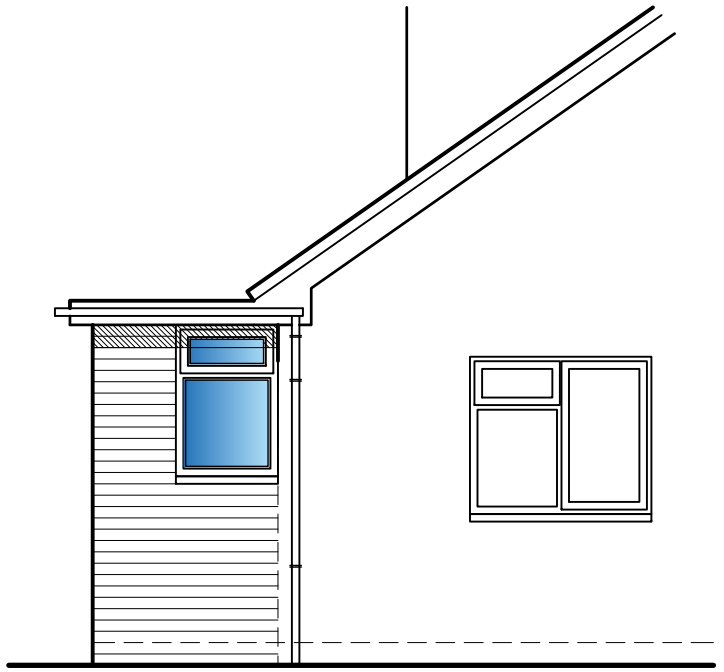

North Elevation

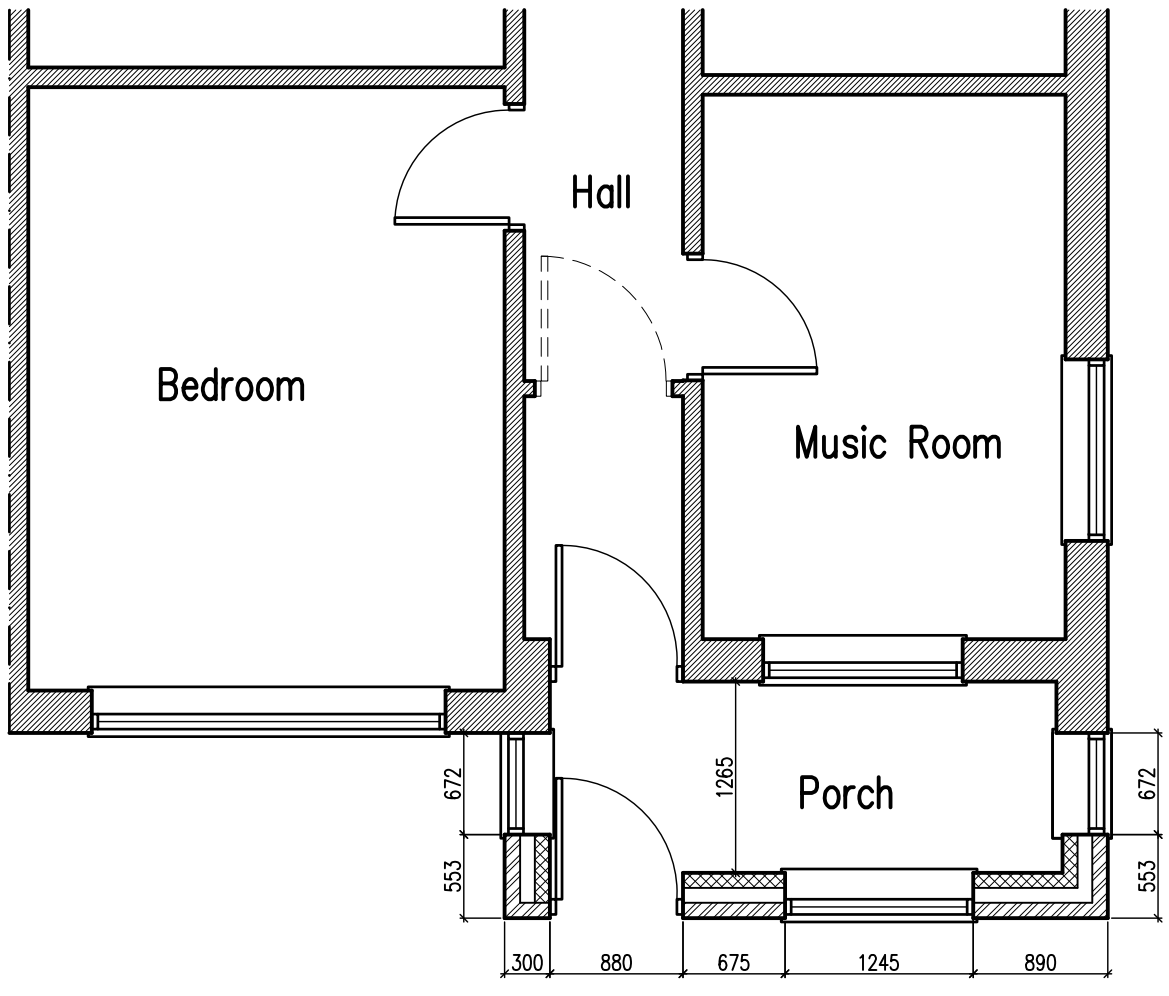

Part Ground Floor Plan

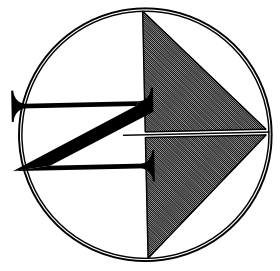

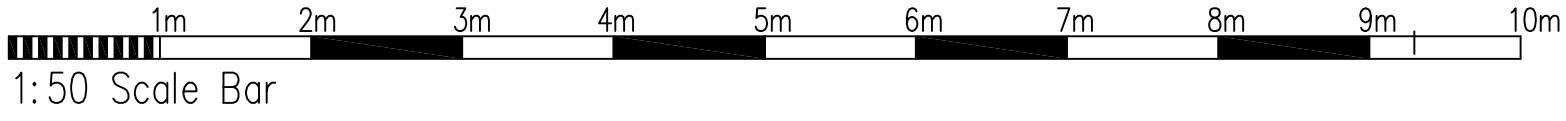

1:50 Scale Bar

Copyright of:

RJA Planning & Building Consultants Ltd.
1st Floor, 10 High Street
Shoreham-By-Sea
West Sussex
BN43 5DA

Tel: 01273 467297
Mob: 07971375739
Email: rex@rjapbc.co.uk

Project:
39 Hammy Way
Shoreham-By-Sea
West Sussex

Title:
Proposed
Floor Plan & Elevations

Client:
Mr & Mrs D. Kenward

Scale:
1:50 @ A3

Date:

Drawn:

Drg. No. DWG-02

Rev'n