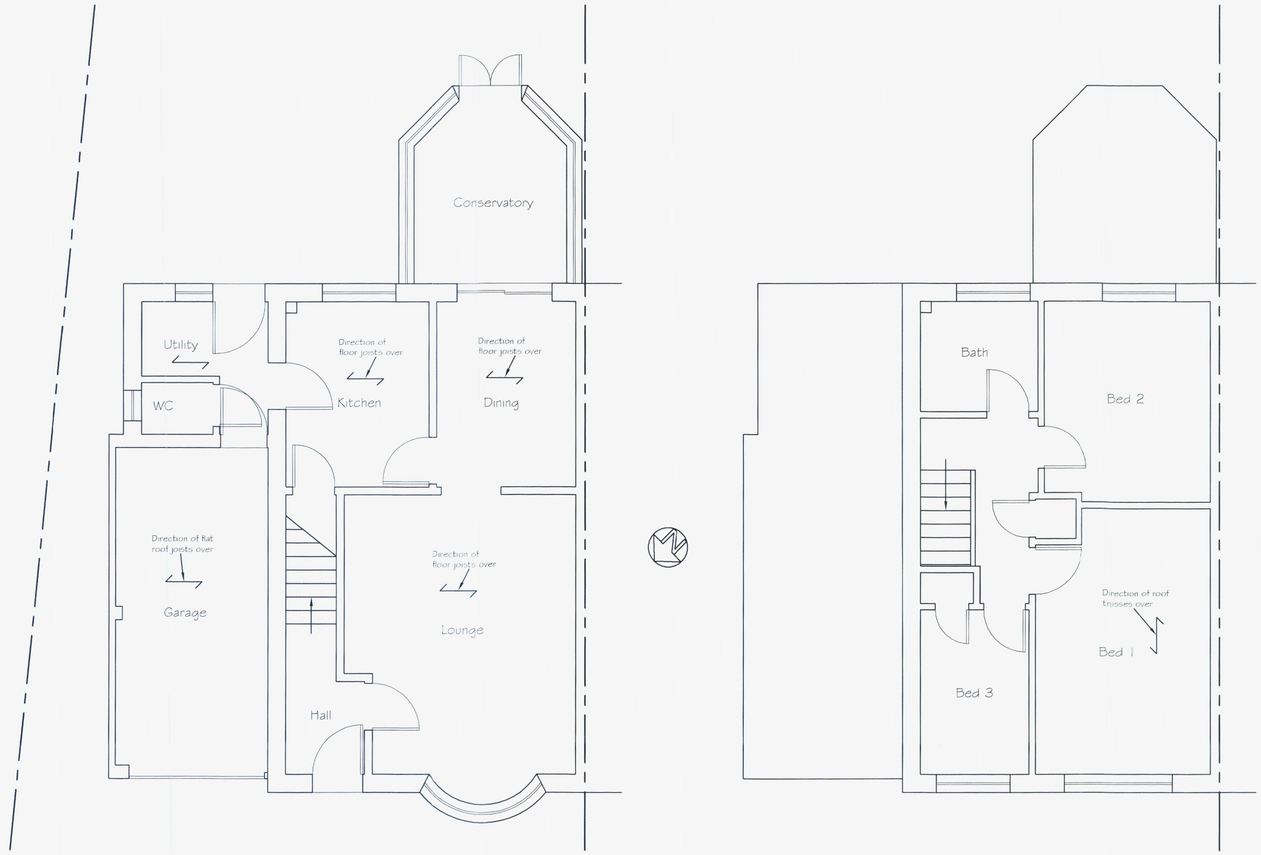

Existing Ground Floor Plan

Existing First Floor Plan



SCALE 1:50

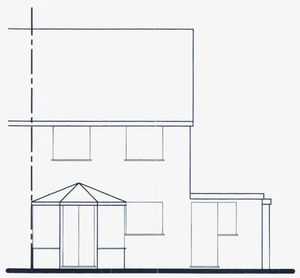

Existing Rear (South-East) Elevation

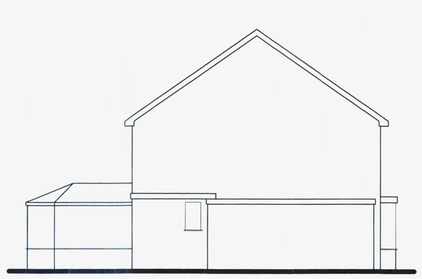

Existing Side (North-East) Elevation



Existing Front (North-West) Elevation



SCALE 1:100

ADUR & WORTHING PLANNING SERVICES
PLAN AWDM/0073/18
DATE VALID 16 JAN 2018

Tony Rogers
Building Consultants
Address: 40 Dawn Crescent, Upper Beeding
West Sussex, BN44 3WH
Telephone: 01903 815225 Fax: 01903 815225

Rev.	Date:	Revision Description:

Client:	Mr M Herridge
Address:	5 The Rowans Shoreham West Sussex BN43 5PQ
Project:	Proposed single storey side extension
Scale:	1:50 1:100
Paper Size	A1
Date:	December 2017
Drawing No:	16/1273/01
Drawn By:	AWR
Revision:	