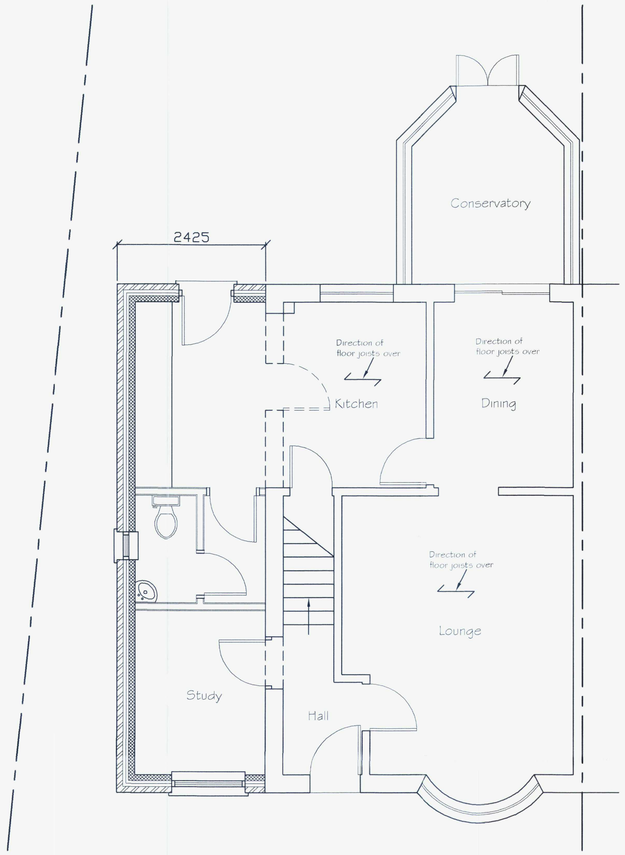

Proposed Ground Floor Plan

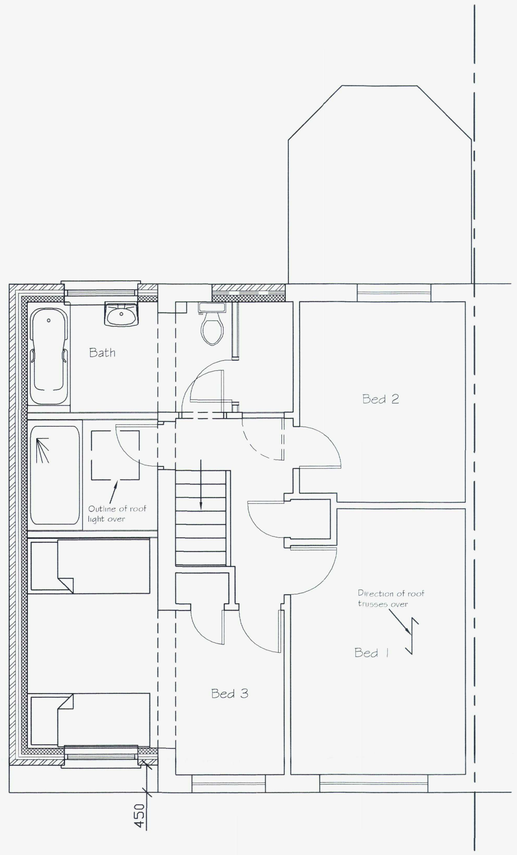

Proposed First Floor Plan

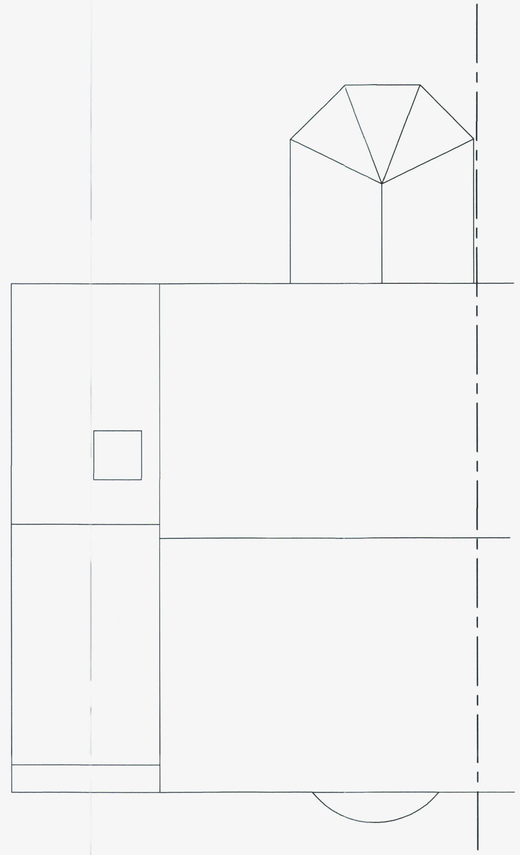

Proposed Roof Plan

0 0.5 1 2 3 4 5 6 7 8 9 10

SCALE 1:50

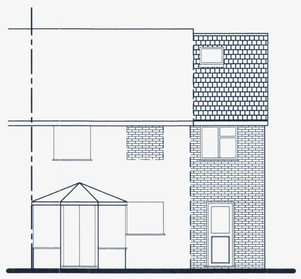

Proposed Rear (South-East) Elevation

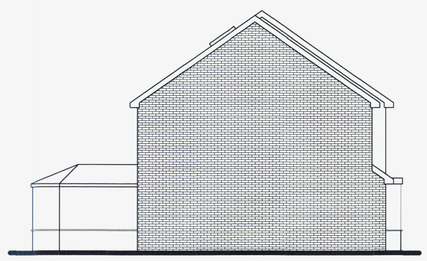

Proposed Side (North-East) Elevation

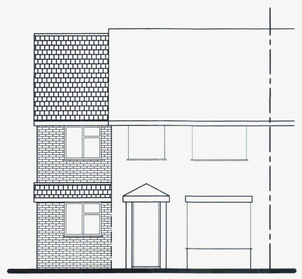

Proposed Front (North-West) Elevation

0 0.5 1 2 3 4 5 6 7 8 9 10

SCALE 1:100

ADUR & WORTHING PLANNING SERVICES
PLAN AWDM/0073/19
DATE VALID 16 JAN 2019

Tony Rogers
Building Consultants
Address: 40 Dawn Crescent, Upper Beeding
West Sussex, BN44 3WH
Telephone: 01903 815225 Fax: 01903 815225

Rev.	Date:	Revision Description:

Client: Mr & Mrs M Herridge

Address: 5 The Rowans
Shoreham
West Sussex
BN43 5PQ

Project: Proposed two storey side extension

Scale: 1:50 1:100
Paper Size A1

Date: December 2017

Drawing No: 16/1273/02

Drawn By: AWR

Revision: