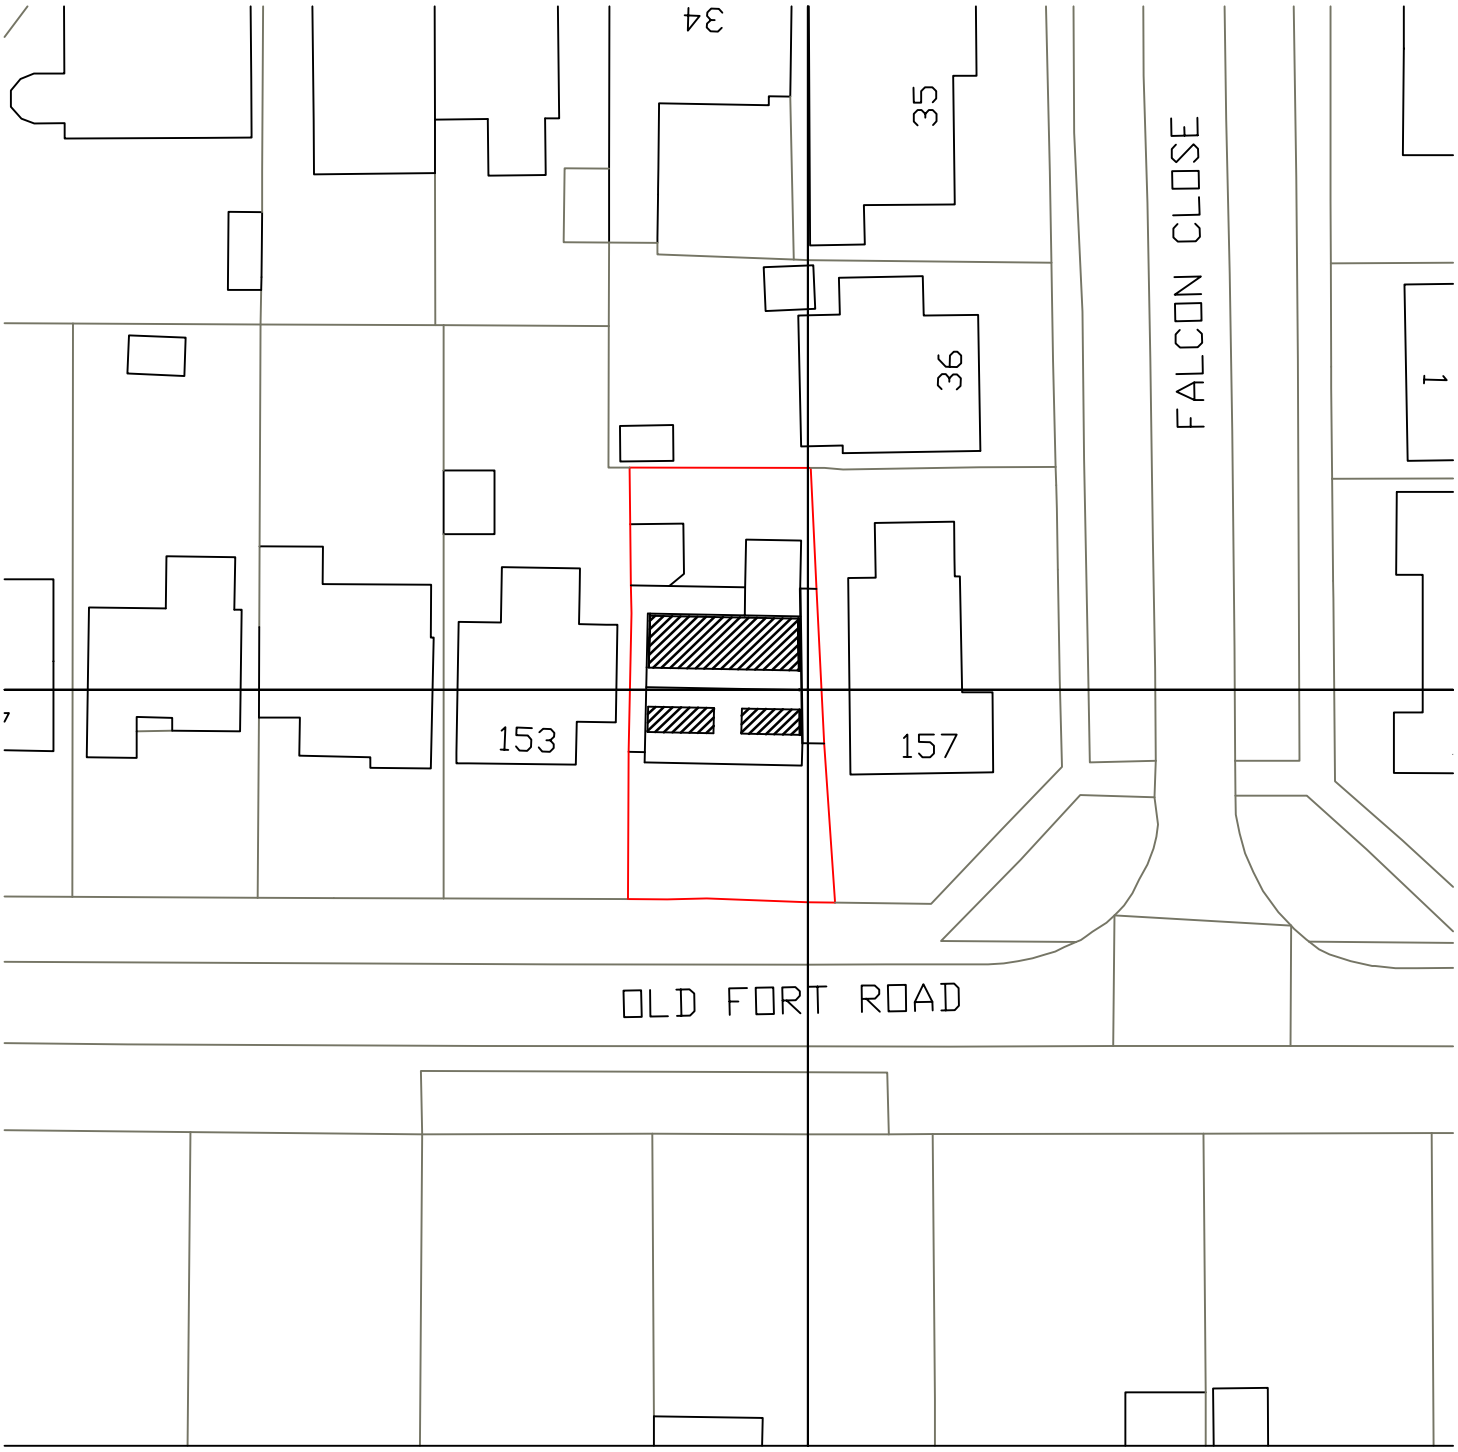


0 20 40 60 80

Metres

N

155 Old Fort Road
Shoreham
Block Plan 1:500
A4 Paper