

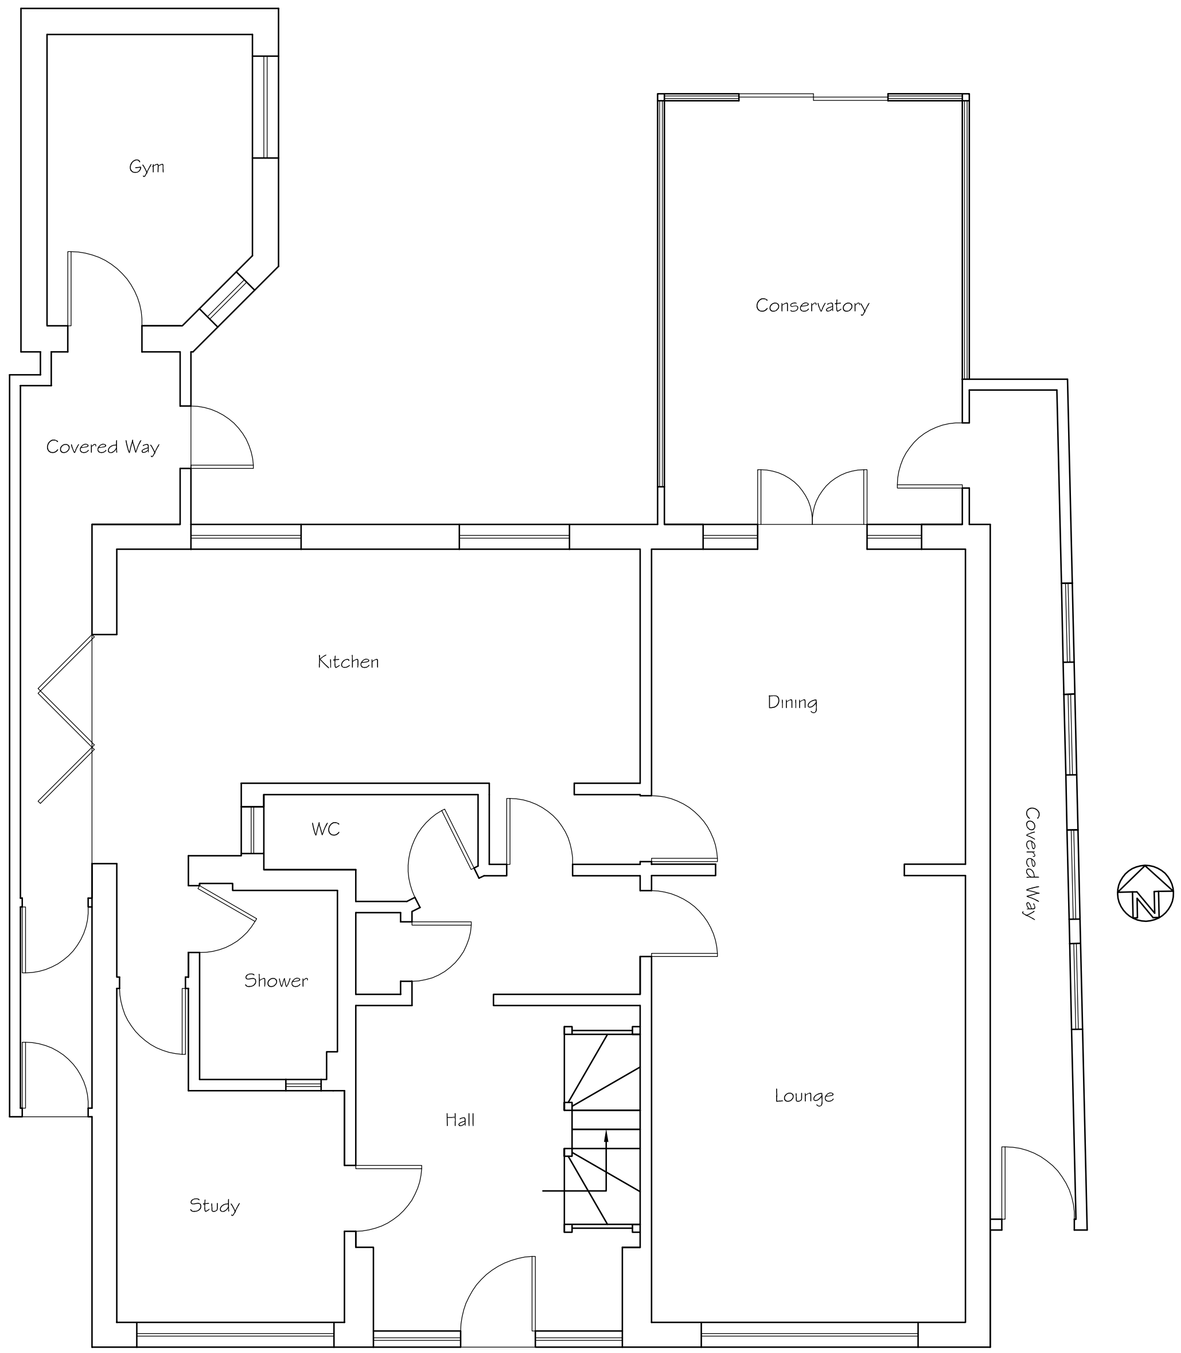


Existing Ground Floor Plan

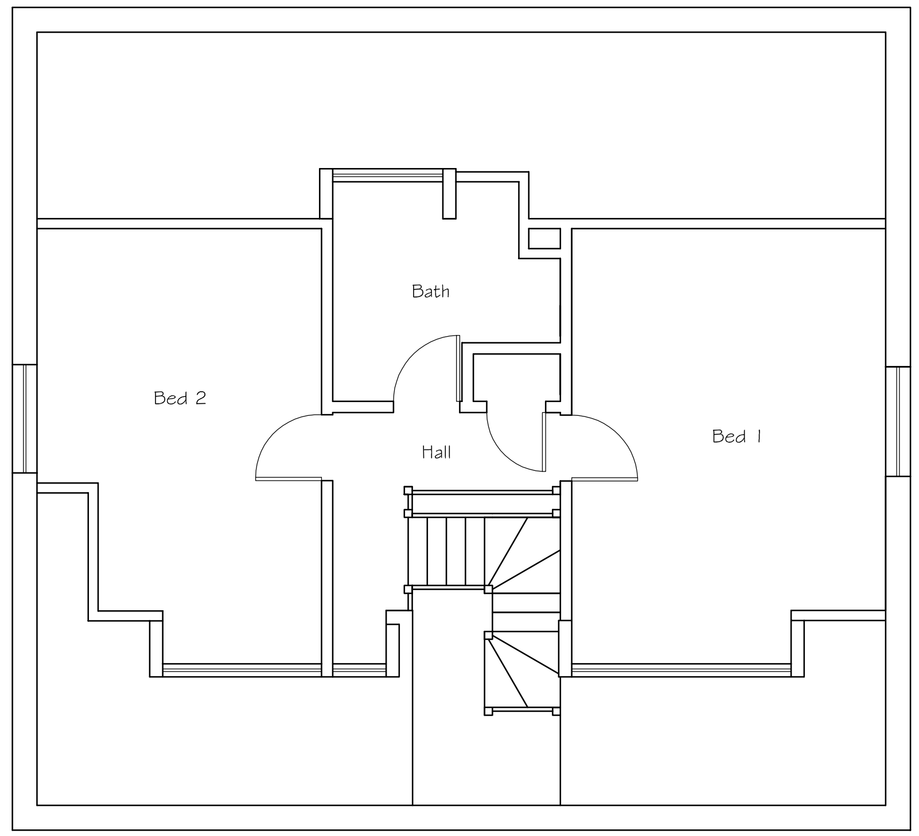


Existing First Floor Plan

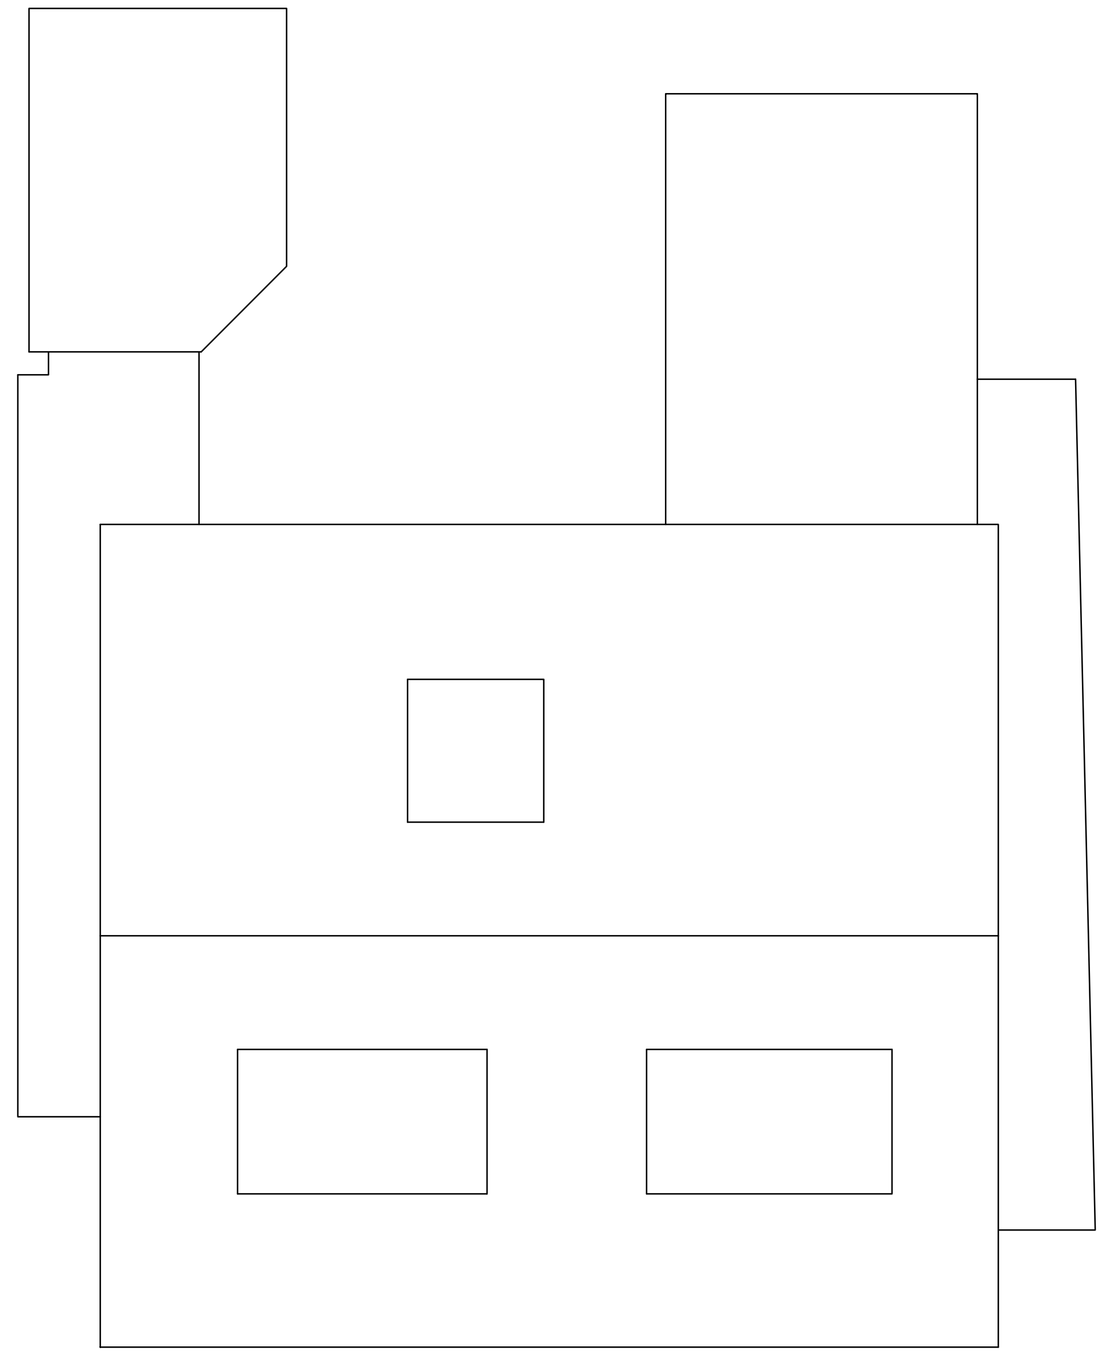


Existing Roof Plan




SCALE 1:50

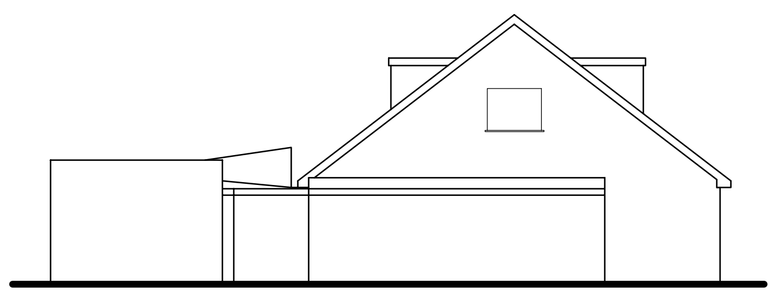


Existing Side (West) Elevation

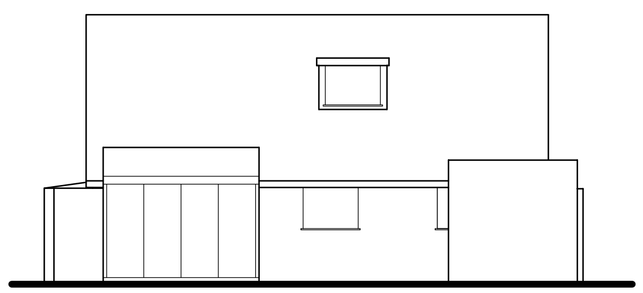

Existing Rear (North) Elevation

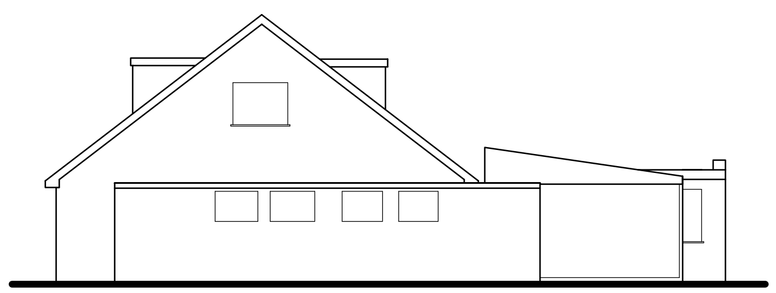

Existing Side (East) Elevation

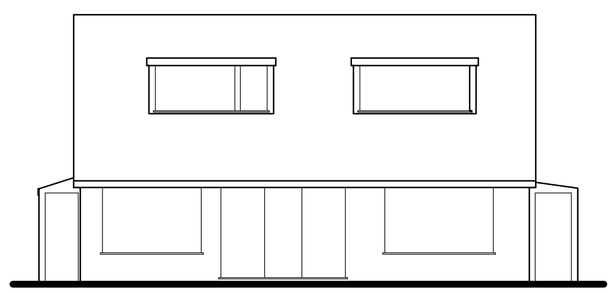

Existing Front (South) Elevation



SCALE 1:100

Tony Rogers
Building Consultants
Address: 40 Dawn Crescent, Upper Beeding
West Sussex, BN44 3WH
Telephone: 01903 815225 Fax: 01903 815225

Rev.	Date:	Revision Description:

Client: Mr A Cook

Address: 155 Old Fort Road
Shoreham
West Sussex
BN43 5HL

Project: Proposed rear dormer and enlarged front dormers

Scale: 1:50 1:100
Paper Size A1

Date: July 2021

Drawing No: 21/1465/02

Drawn By: AWR

Revision: