
Ground Floor

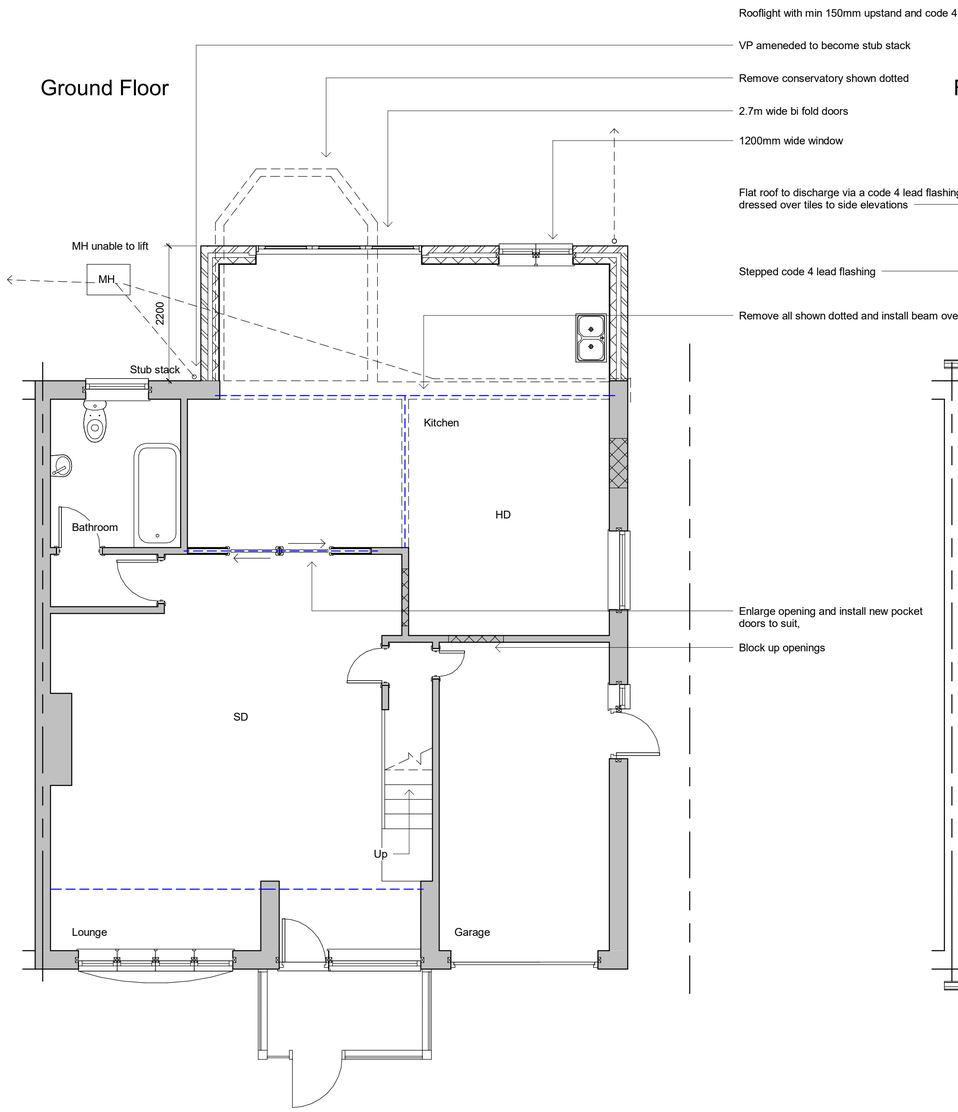

Rooflight with min 150mm upstand and code 4 lead flashing over

VP ameneded to become stub stack

Remove conservatory shown dotted

2.7m wide bi fold doors

1200mm wide window

Flat roof to discharge via a code 4 lead flashing dressed over tiles to side elevations


Stepped code 4 lead flashing


Remove all shown dotted and install beam over

Enlarge opening and install new pocket doors to suit,

Block up openings

First Floor

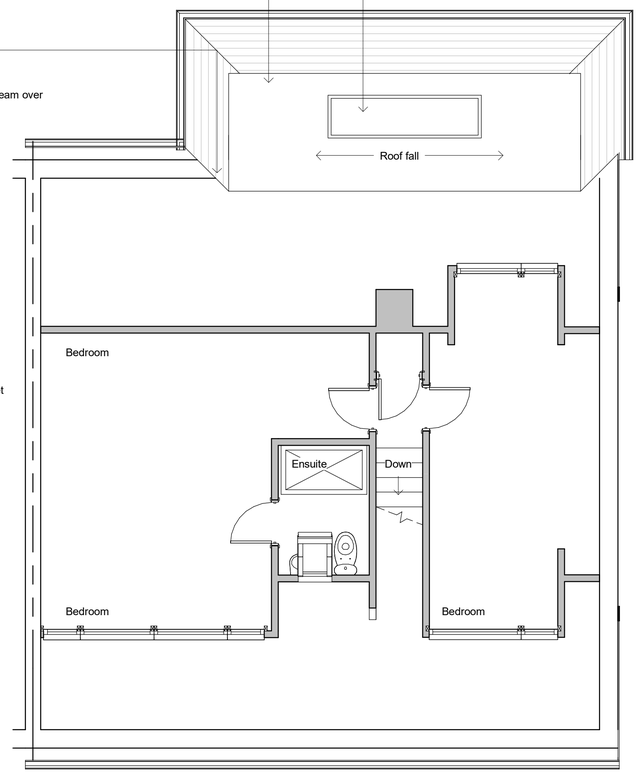

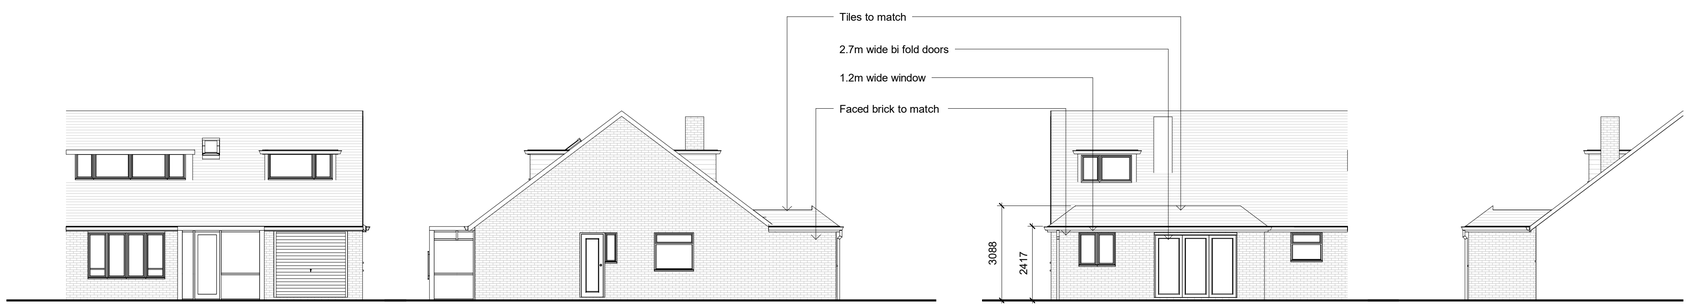

Front Elevation

South

Side Elevation

East

Rear Elevation

North

Side Elevation

West

Revisions

0.5 0 0.5 1 1.5 2 2.5
SCALE 50 m
1:

1 0 1 2 3 4 5
SCALE 100 m
1:

Materials

Drawing Number	2021/118	Sheet	1 of 1
Size	A1	Scale	1:50, 1:100

Project

Proposed details
June 2021

Job Title

15 Falcon Close
Shoreham-by-Sea
West Sussex
BN43 5JB

Do Not scale from this drawing except for planning as photocopies will be subject to distortion
Drawings to be read in conjunction with all other Designers and structural engineers contract drawings and specifications: Any discrepancies must be brought to the attention of the Designer immediatialy.
The contractor must verify all dimensions by site measurement before ordering materials or manufacturing components
Substitute materials and products to those named will be acceptable if proven to be of equal or higher performance and not in conflict with other elements

M.J.Humphrey Ltd

RICS cabe chartered association of building engineers

Mel Humphrey MRICS, MBEng
39 Northease Drive
Hove
East Sussex
BN3 8PQ

Mel@mjhumphrey.co.uk
07701055182

Adam Humphrey
230 Dominion Road
Worthing
West Sussex
BN14 8JL

Adam@mjhumphrey.co.uk
07812419142