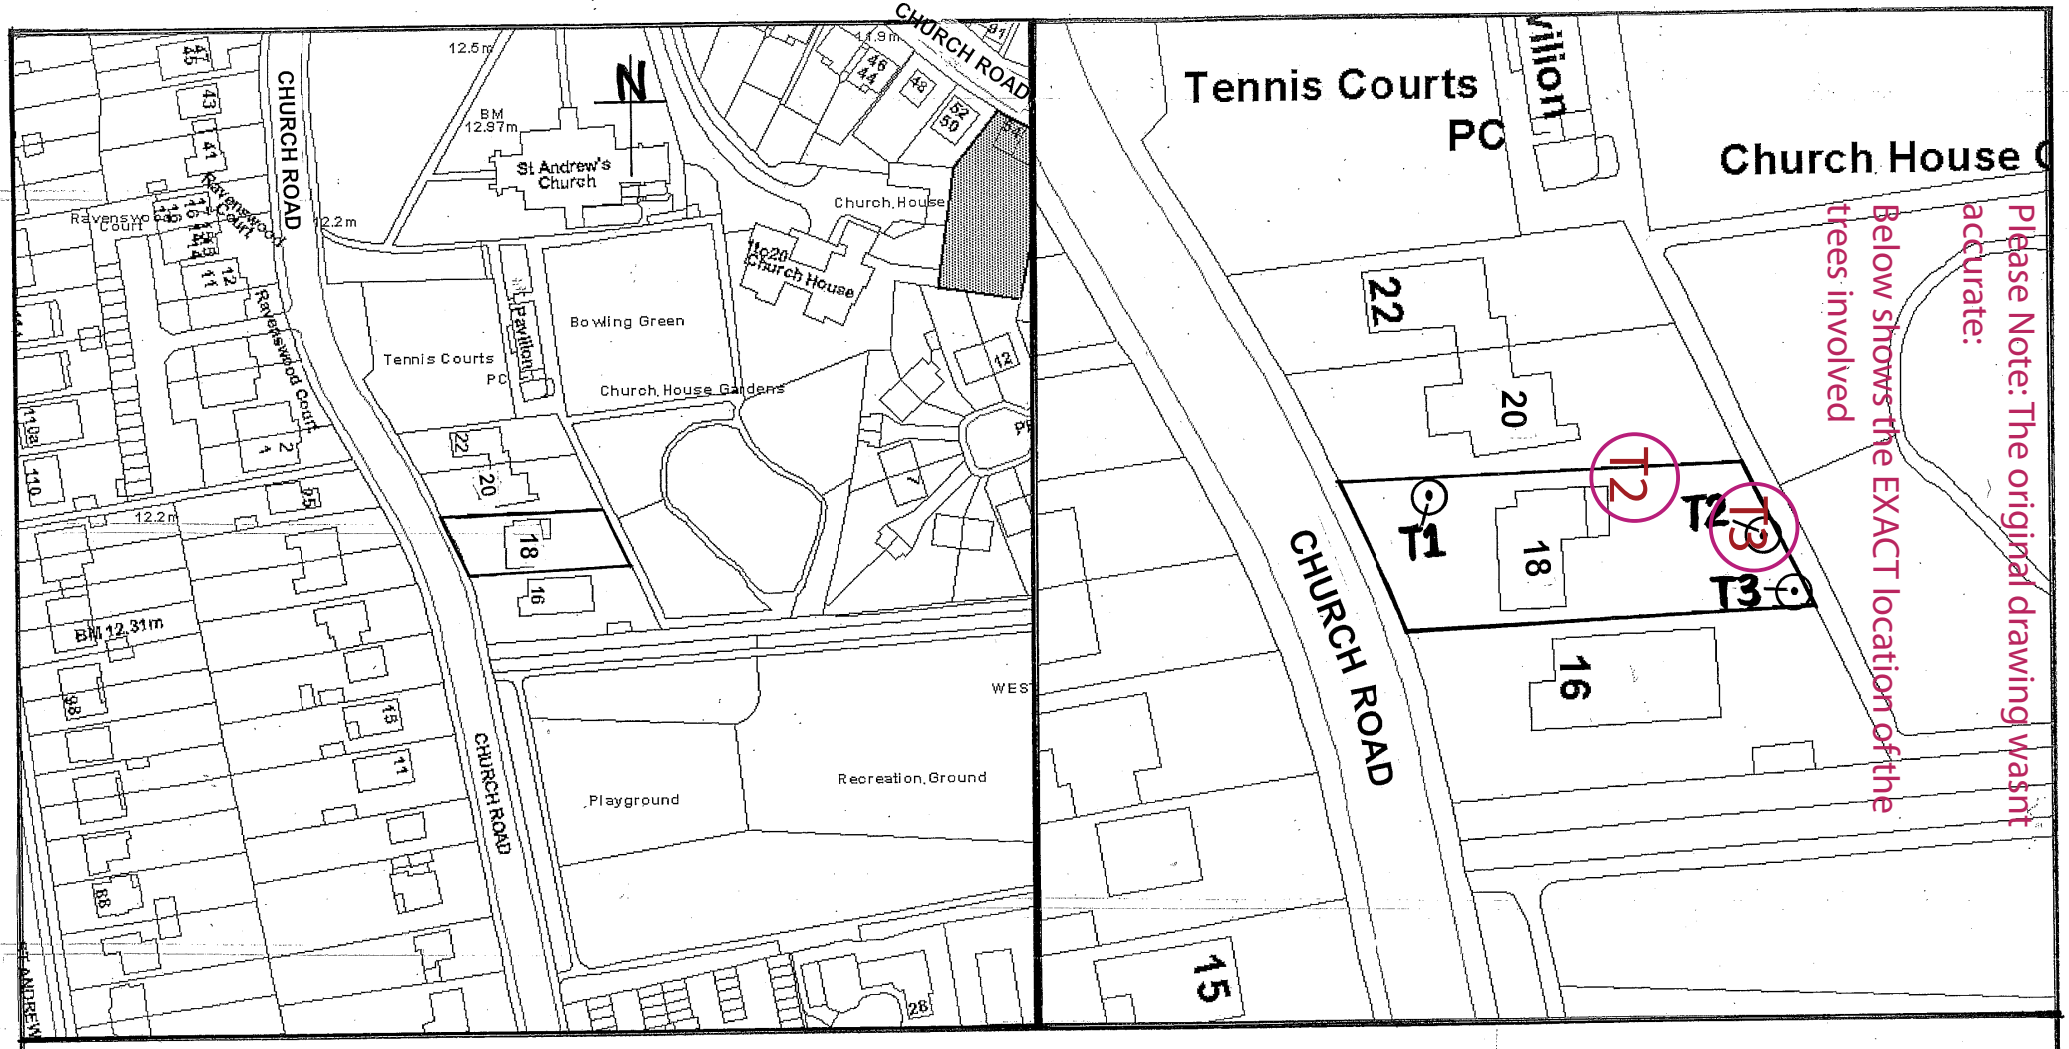


THE BOROUGH COUNCIL OF WORTHING
TREE PRESERVATION ORDER No. 7 of 2008

18 CHURCH ROAD, TARRING, WORTHING

Date: June 2008 Scales: 1:1250 and 1:500 Drawing No: DC/TPO/2008/007

SCHEDULE 1 **Article 4**

SPECIFICATION OF TREES

Trees specified individually
(encircled in black on the map)

Reference on Map	Description	Situation
T1	**Judas-tree** *(Cercis siliquastrum)*	**Northern perimeter of the grounds (front garden) of No. 18 Church Road, adjacent to the boundary with No. 20 Church Road**
T2	**Tulip Tree** *(Liriodendron tulipifera)*	**Eastern perimeter of the grounds rear garden) of No. 18 Church Road, adjacent to Church House Gardens public open space.**
T3	**Purple-leaved Plum** *(Prunus cerasifera* var. 'Pissardii'*)*	**South-eastern corner of the grounds (rear garden) of No. 18 Church Road, adjacent to Church House Gardens public open space**