PROPOSED

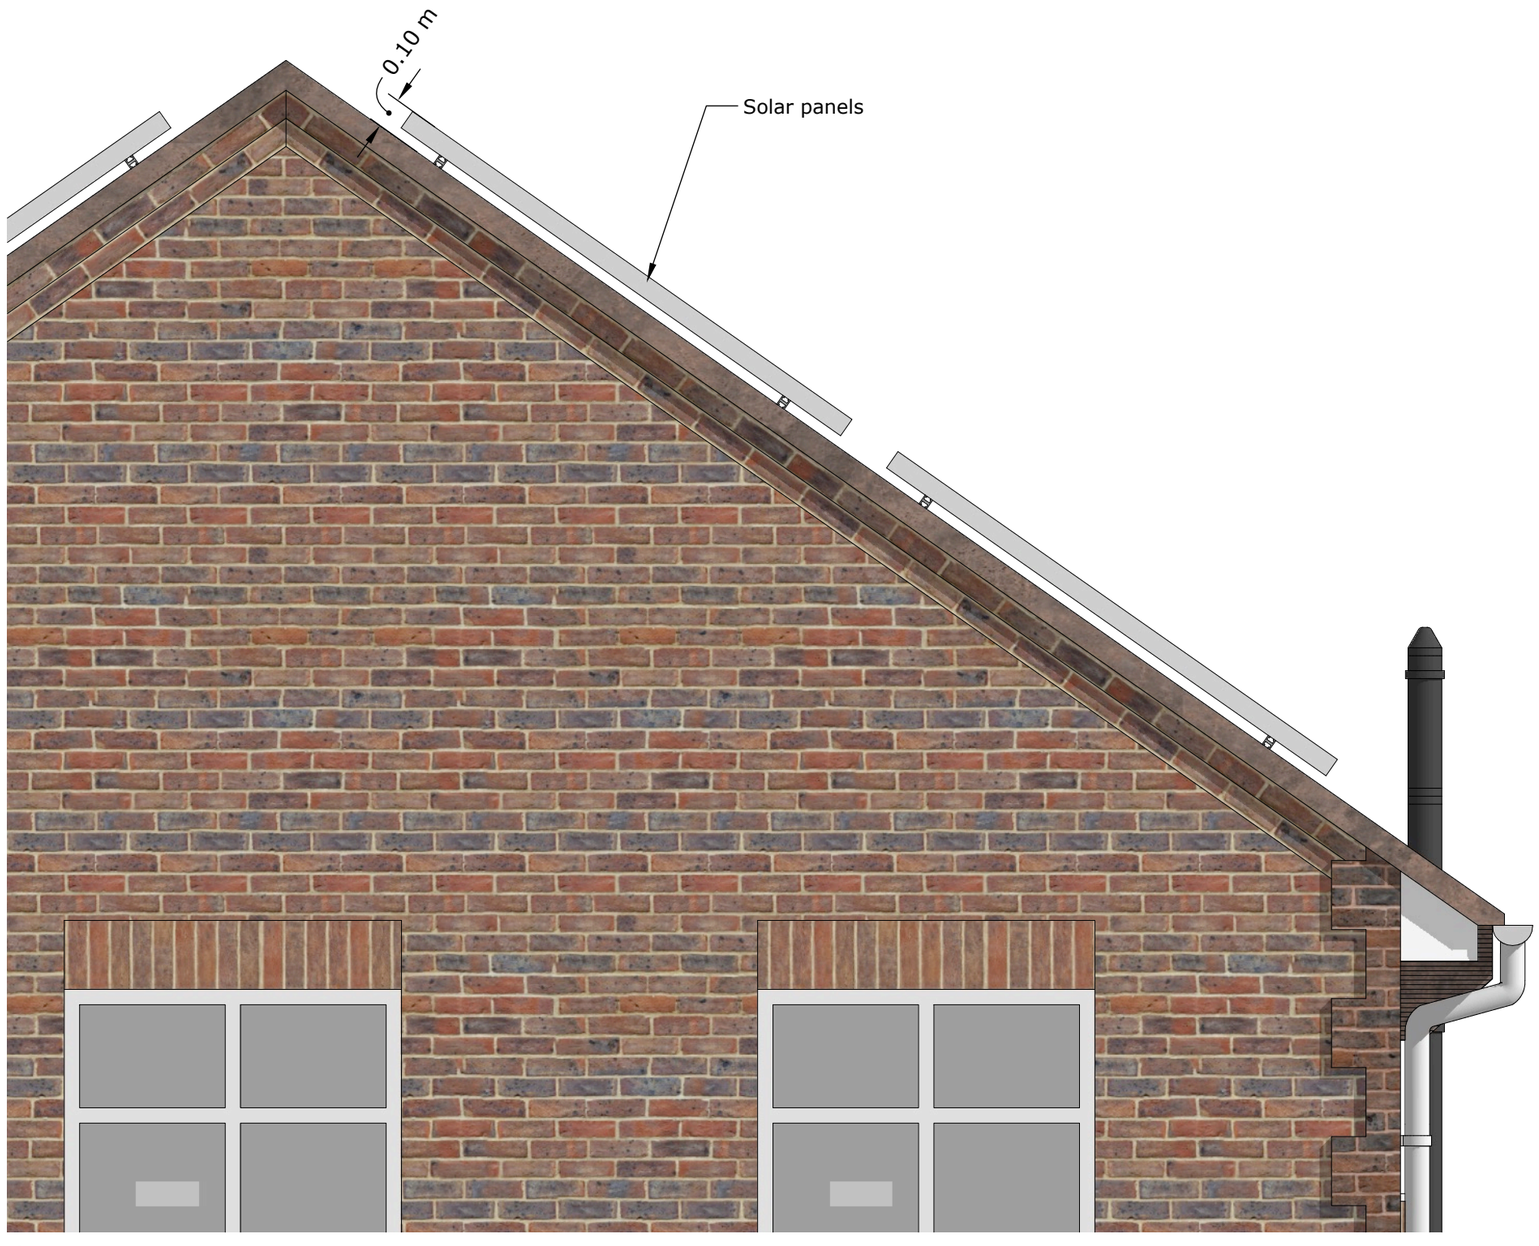

Solar Panels

Scale 1:20 @ A3

Scale 1:20 @ A3

0mm 50mm 100mm

© nat-design, all rights reserved. Use figured dimensions only. All dimensions are to be checked on site before any work is carried out. Please contact the Architect immediately regarding any discrepancies discovered on site.

Rev	Notes	Date

NAT DESIGN
ARCHITECTURAL SERVICES
M: 07599199759
E: info@nat-design.co.uk
www.nat-design.co.uk

Project:

10 Ilex Way,
Worthing,
BN12 4UZ

Drawing:

Proposed Solar Panels

Drawn by	Scale
NSE	as shown
Date	Revision
June 2026	

Drawing
2053 - DPA - 09