

T.P. OFFICE COPY

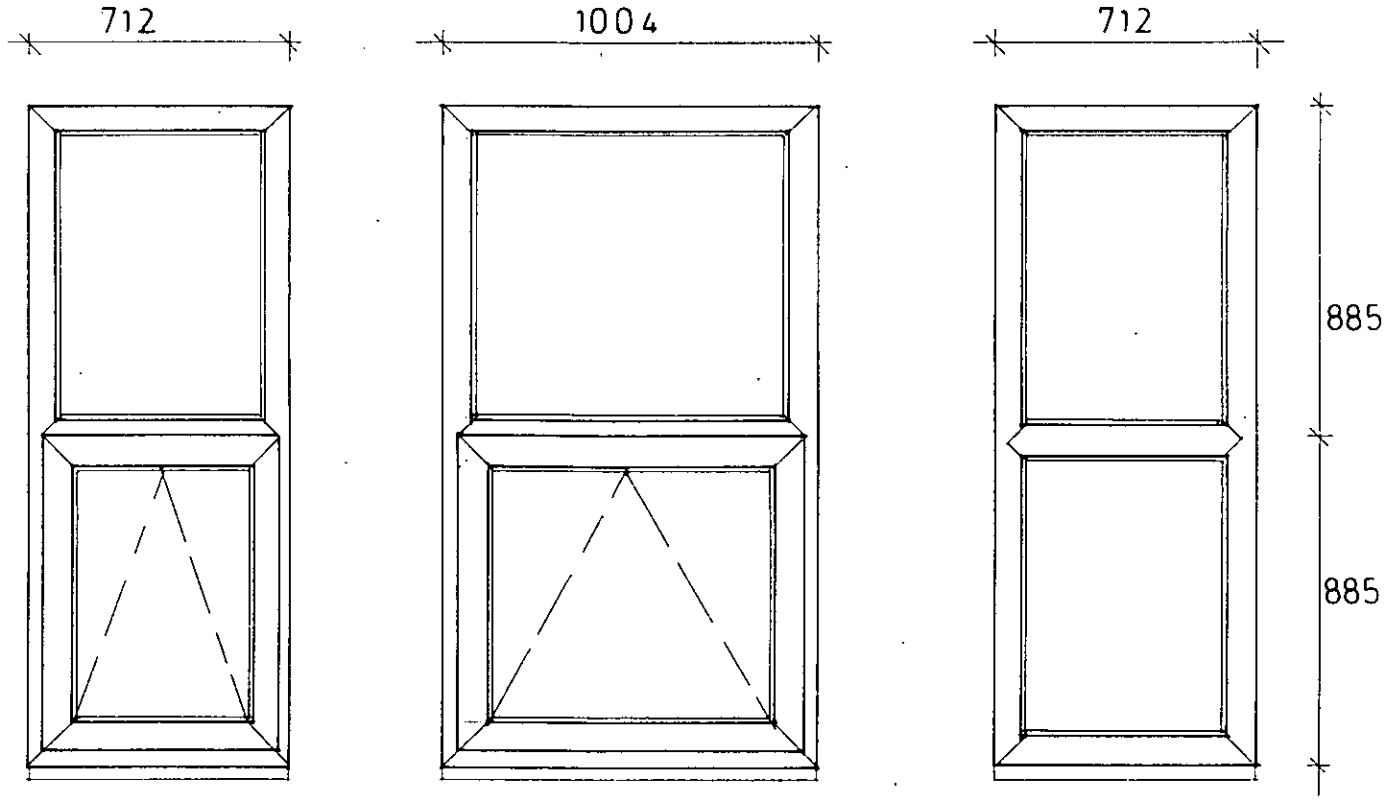

No 10 No 11 No 12

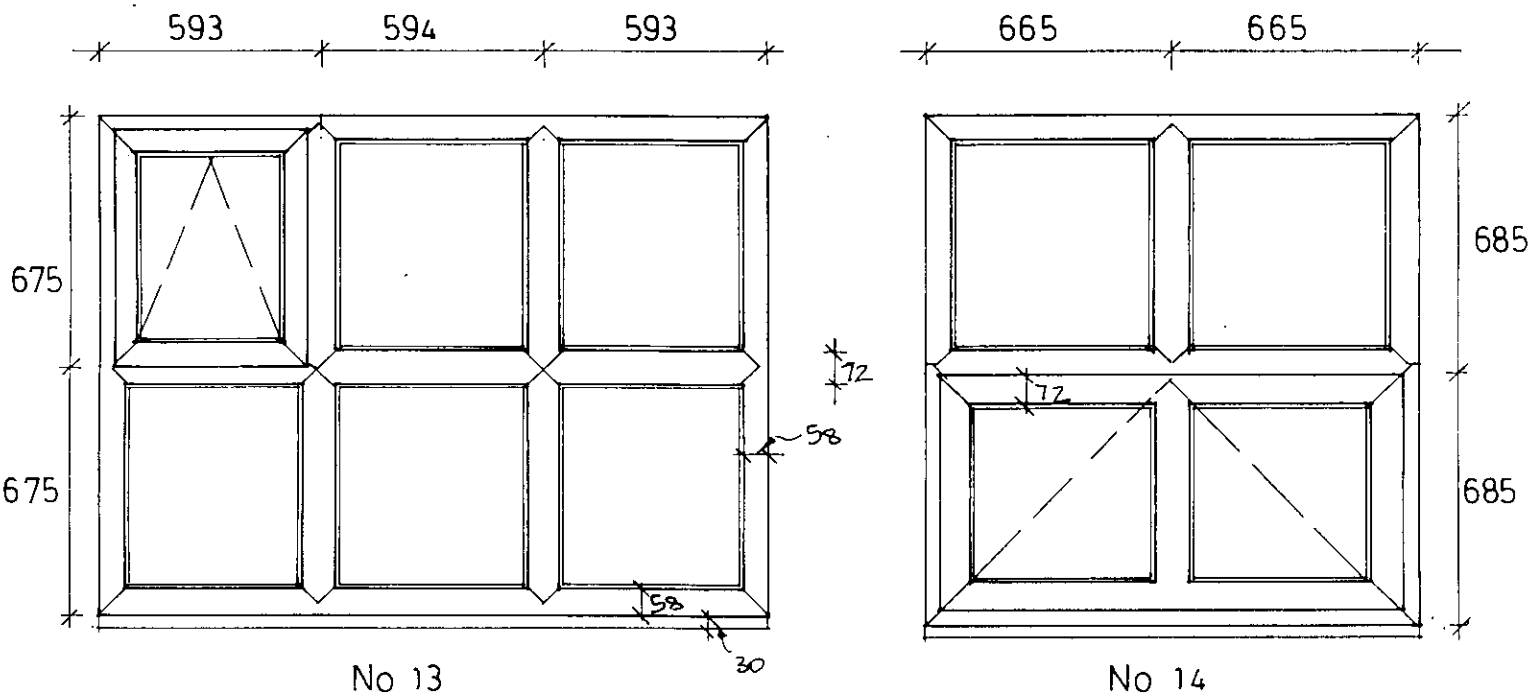

No 13 No 14

All windows to have :-
58mm outer frame width.
72mm overall mullions / transom width.
72mm " opening frame width
30mm high cills.
(see manufacturers details)

BOROUGH OF WORTHING
RECEIVED 7/6/11

11/0191/FUL

Proposed Windows
21 B Grove Road, Worthing
Scale 1:20
Drng no 477/03