
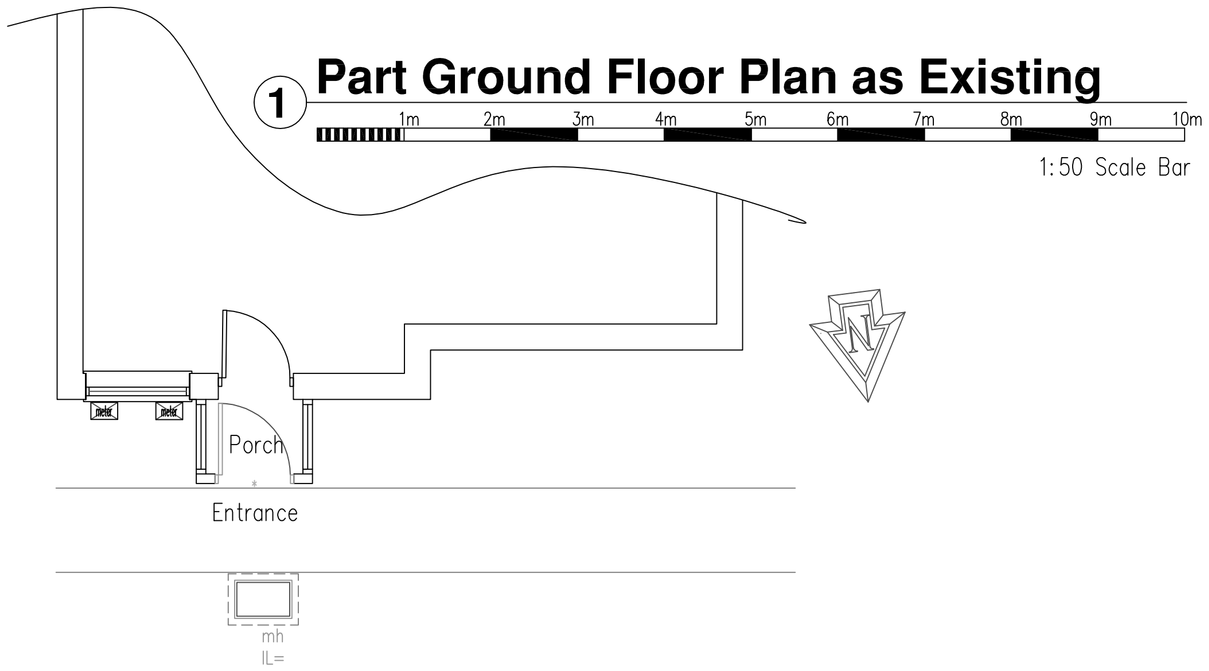


1 Part Ground Floor Plan as Existing

1m 2m 3m 4m 5m 6m 7m 8m 9m 10m


1:50 Scale Bar

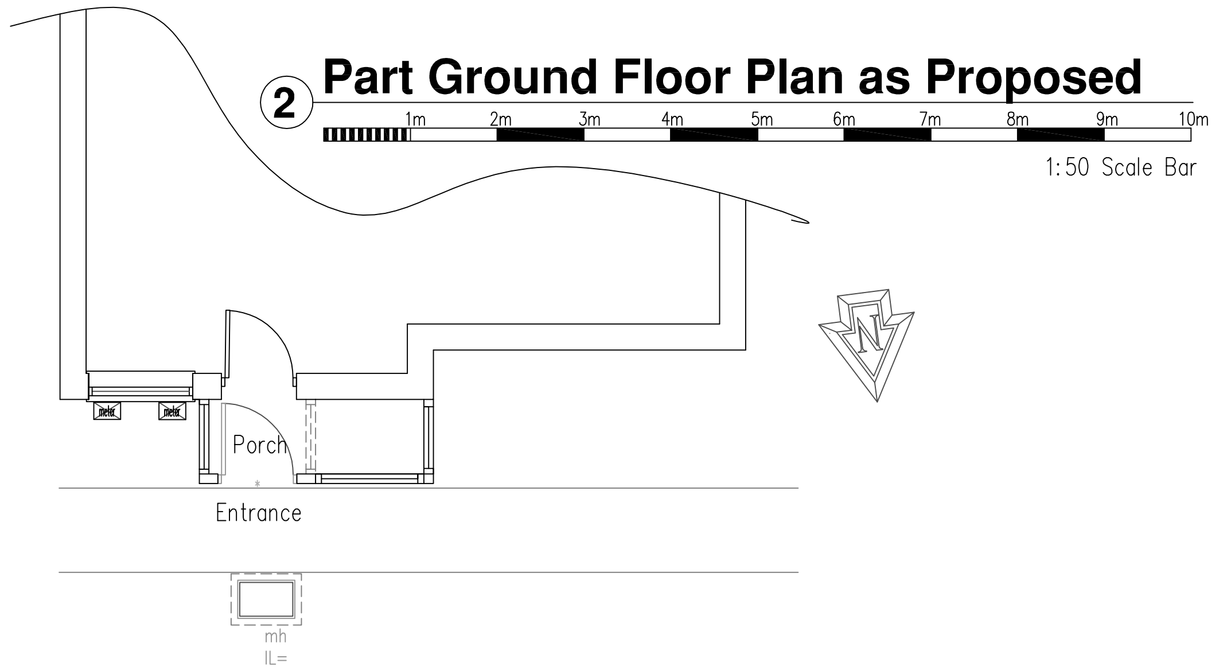

2 Part Ground Floor Plan as Proposed

1m 2m 3m 4m 5m 6m 7m 8m 9m 10m

1:50 Scale Bar

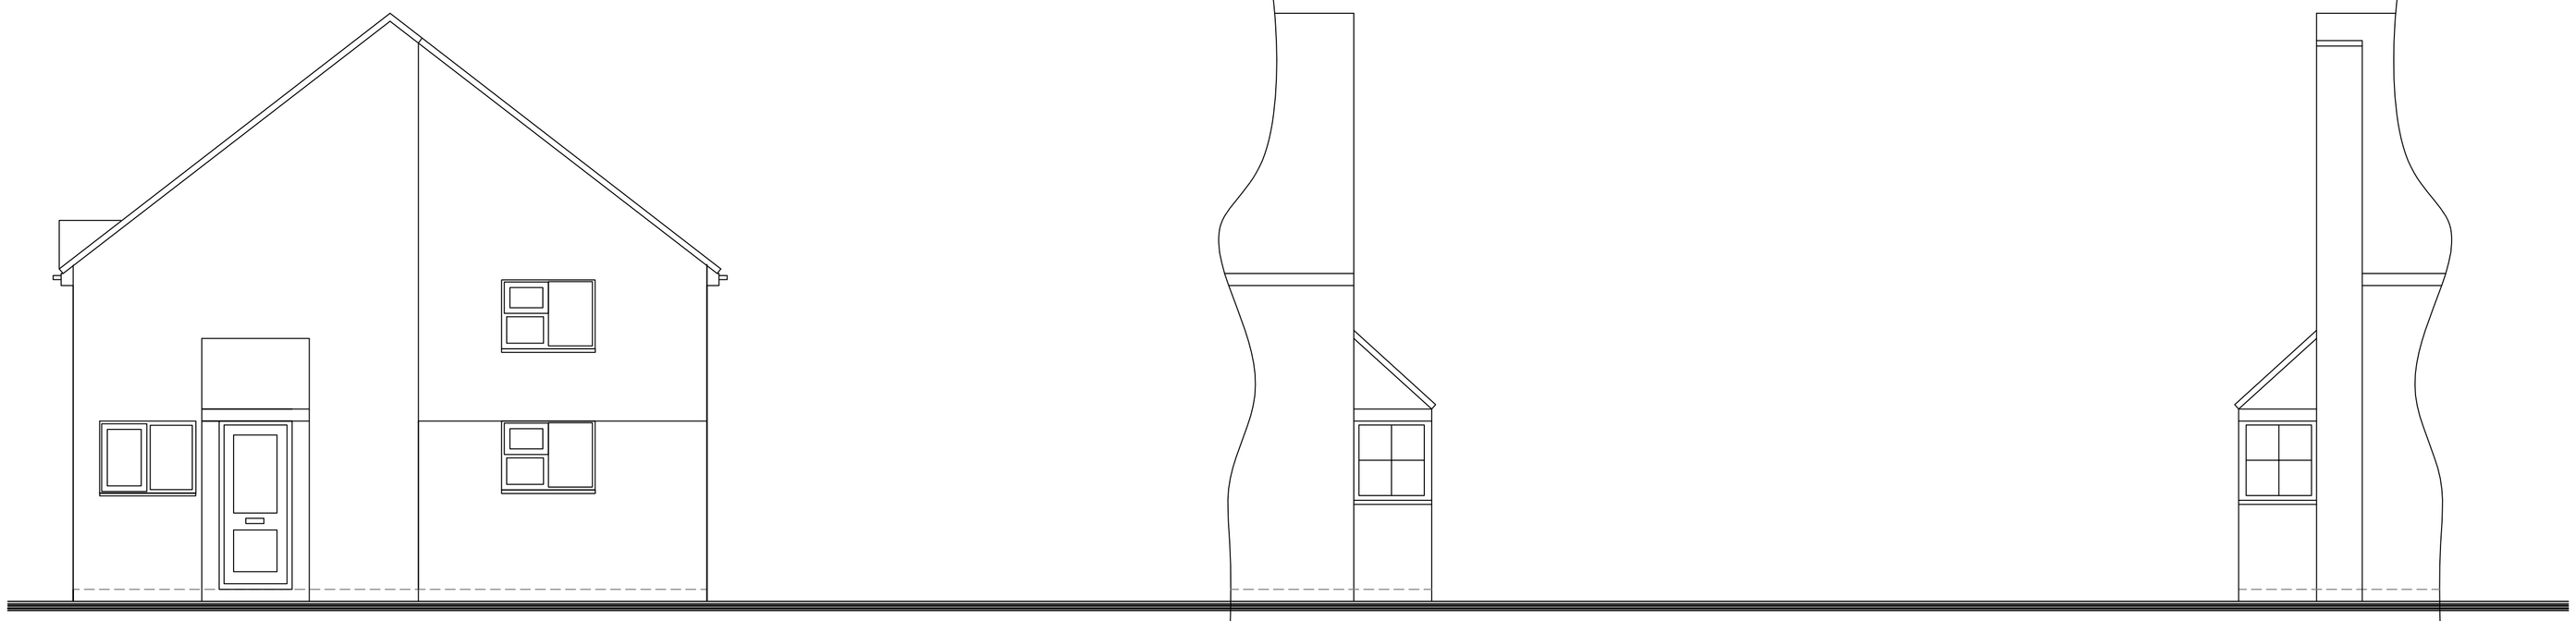

3 North Elevation as Existing

1m 2m 3m 4m 5m 6m 7m 8m 9m 10m

1:50 Scale Bar

4 North Elevation as Proposed

1m 2m 3m 4m 5m 6m 7m 8m 9m 10m

1:50 Scale Bar

5 East Elevation as Existing

1m 2m 3m 4m 5m 6m 7m 8m 9m 10m

1:50 Scale Bar

6 East Elevation as Proposed

1m 2m 3m 4m 5m 6m 7m 8m 9m 10m

1:50 Scale Bar

7 West Elevation as Existing

1m 2m 3m 4m 5m 6m 7m 8m 9m 10m

1:50 Scale Bar

8 West Elevation as Proposed

1m 2m 3m 4m 5m 6m 7m 8m 9m 10m

1:50 Scale Bar

DO NOT SCALE FROM THIS DRAWING EXCEPT FOR PLANNING
AS PHOTOCOPIES WILL BE SUBJECT TO DISTORTION
DRAWINGS TO BE READ IN CONJUCTION WITH ALL OTHER
ARCHITECT'S & STRUCTURAL ENGINEER'S CONTRACT
DRAWINGS & SPECIFICATIONS.
ANY DISCREPANCIES MUST BE BROUGHT TO THE
ATTENTION OF THE ARCHITECT IMMEDIATELY.
THE CONTRACTOR MUST VERIFY ALL DIMENSIONS BY SITE
MEASUREMENT BEFORE ORDERING MATERIALS OR
MANUFACTURING COMPONENTS.
SUBSTITUTE MATERIALS & PRODUCTS TO THOSE
NAMED WILL BE ACCEPTABLE IF PROVEN TO BE OF EQUAL
OR HIGHER PERFORMANCE AND NOT IN CONFLICT
WITH OTHER ELEMENTS.

Project:

Proposed
Porch
At:
Parklands
Wilmot Road
Shoreham By Sea
BN43 6NN

Drawing title:

Plans & Elevations As Existing and Proposed

Client:

John Stevens

© Copyright of:

Architectural & Planning Services
7 Erringham Road
Shoreham By Sea
West Sussex
BN43 5NQ

BJW

01273 441009
07856899101
e-mail: benw@bjwarchitectural.co.uk
website: bjwarchitectural.co.uk

Scale:	Paper size
1:50	A1

Date:	Drawn:
23.7.2019	BJW

Drg. No.	Rev'n
01	B

Note: All dimensions to be checked on site.