




existing ground floor plan 1:50

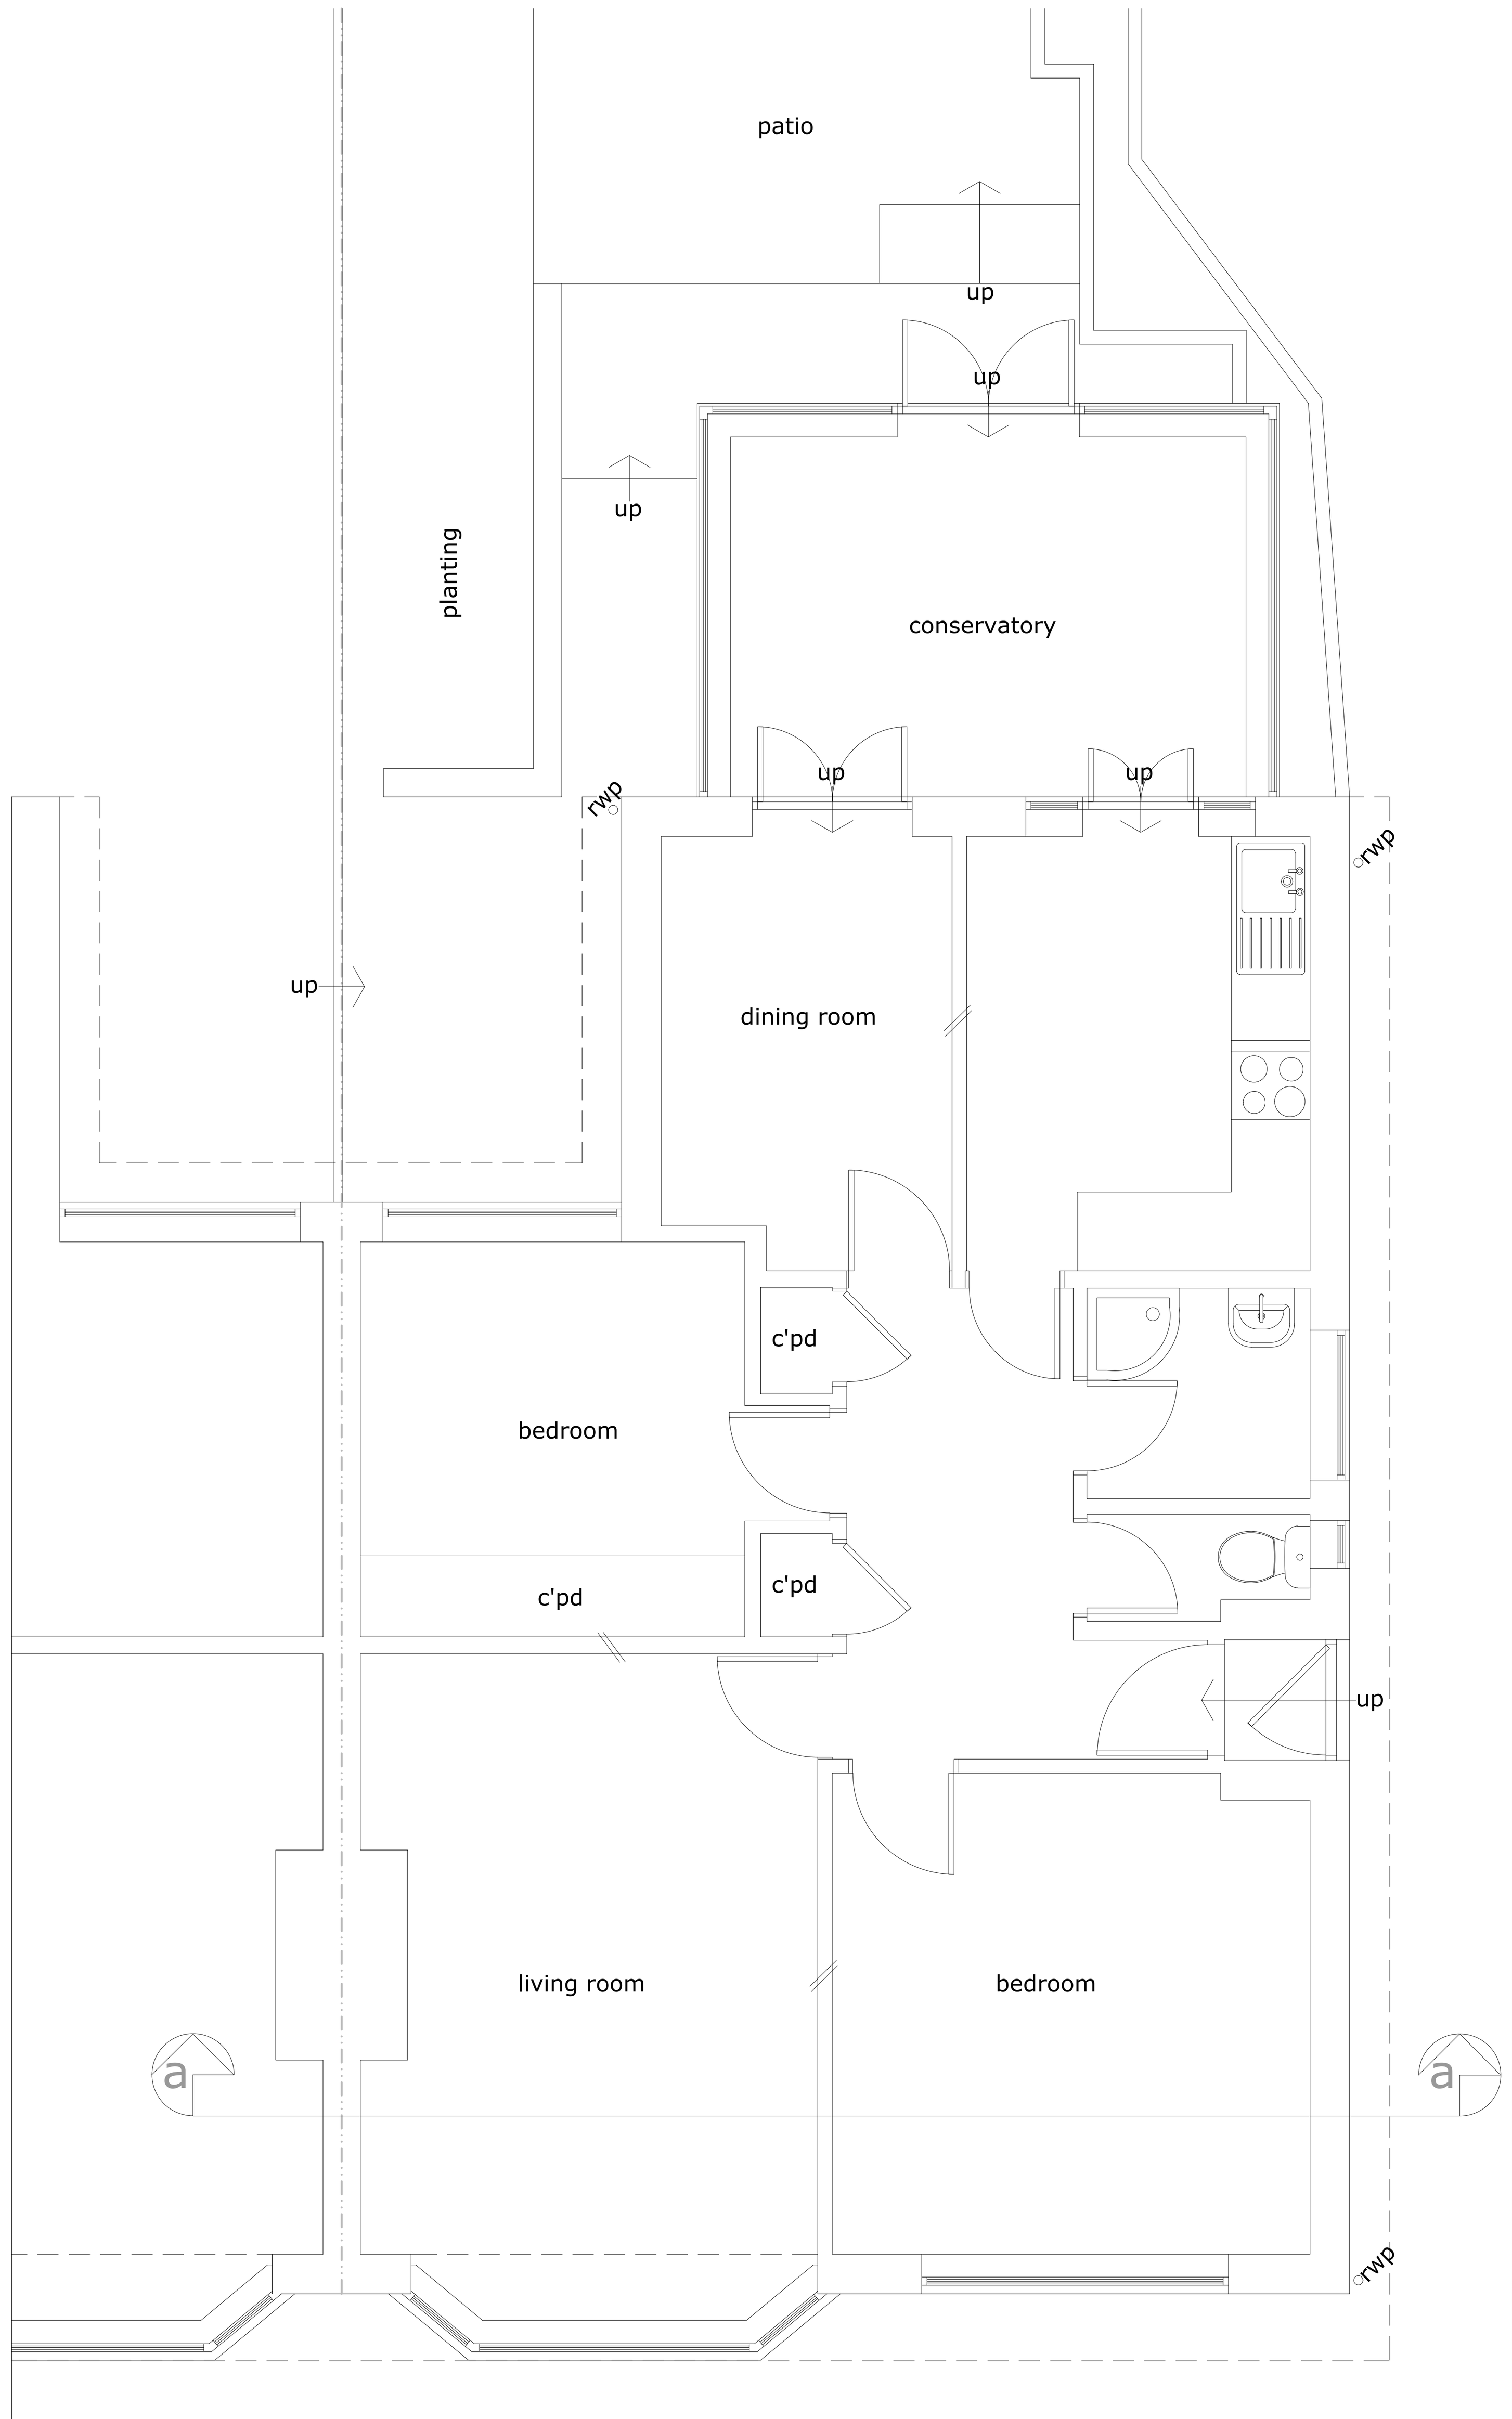


existing roof plan 1:100

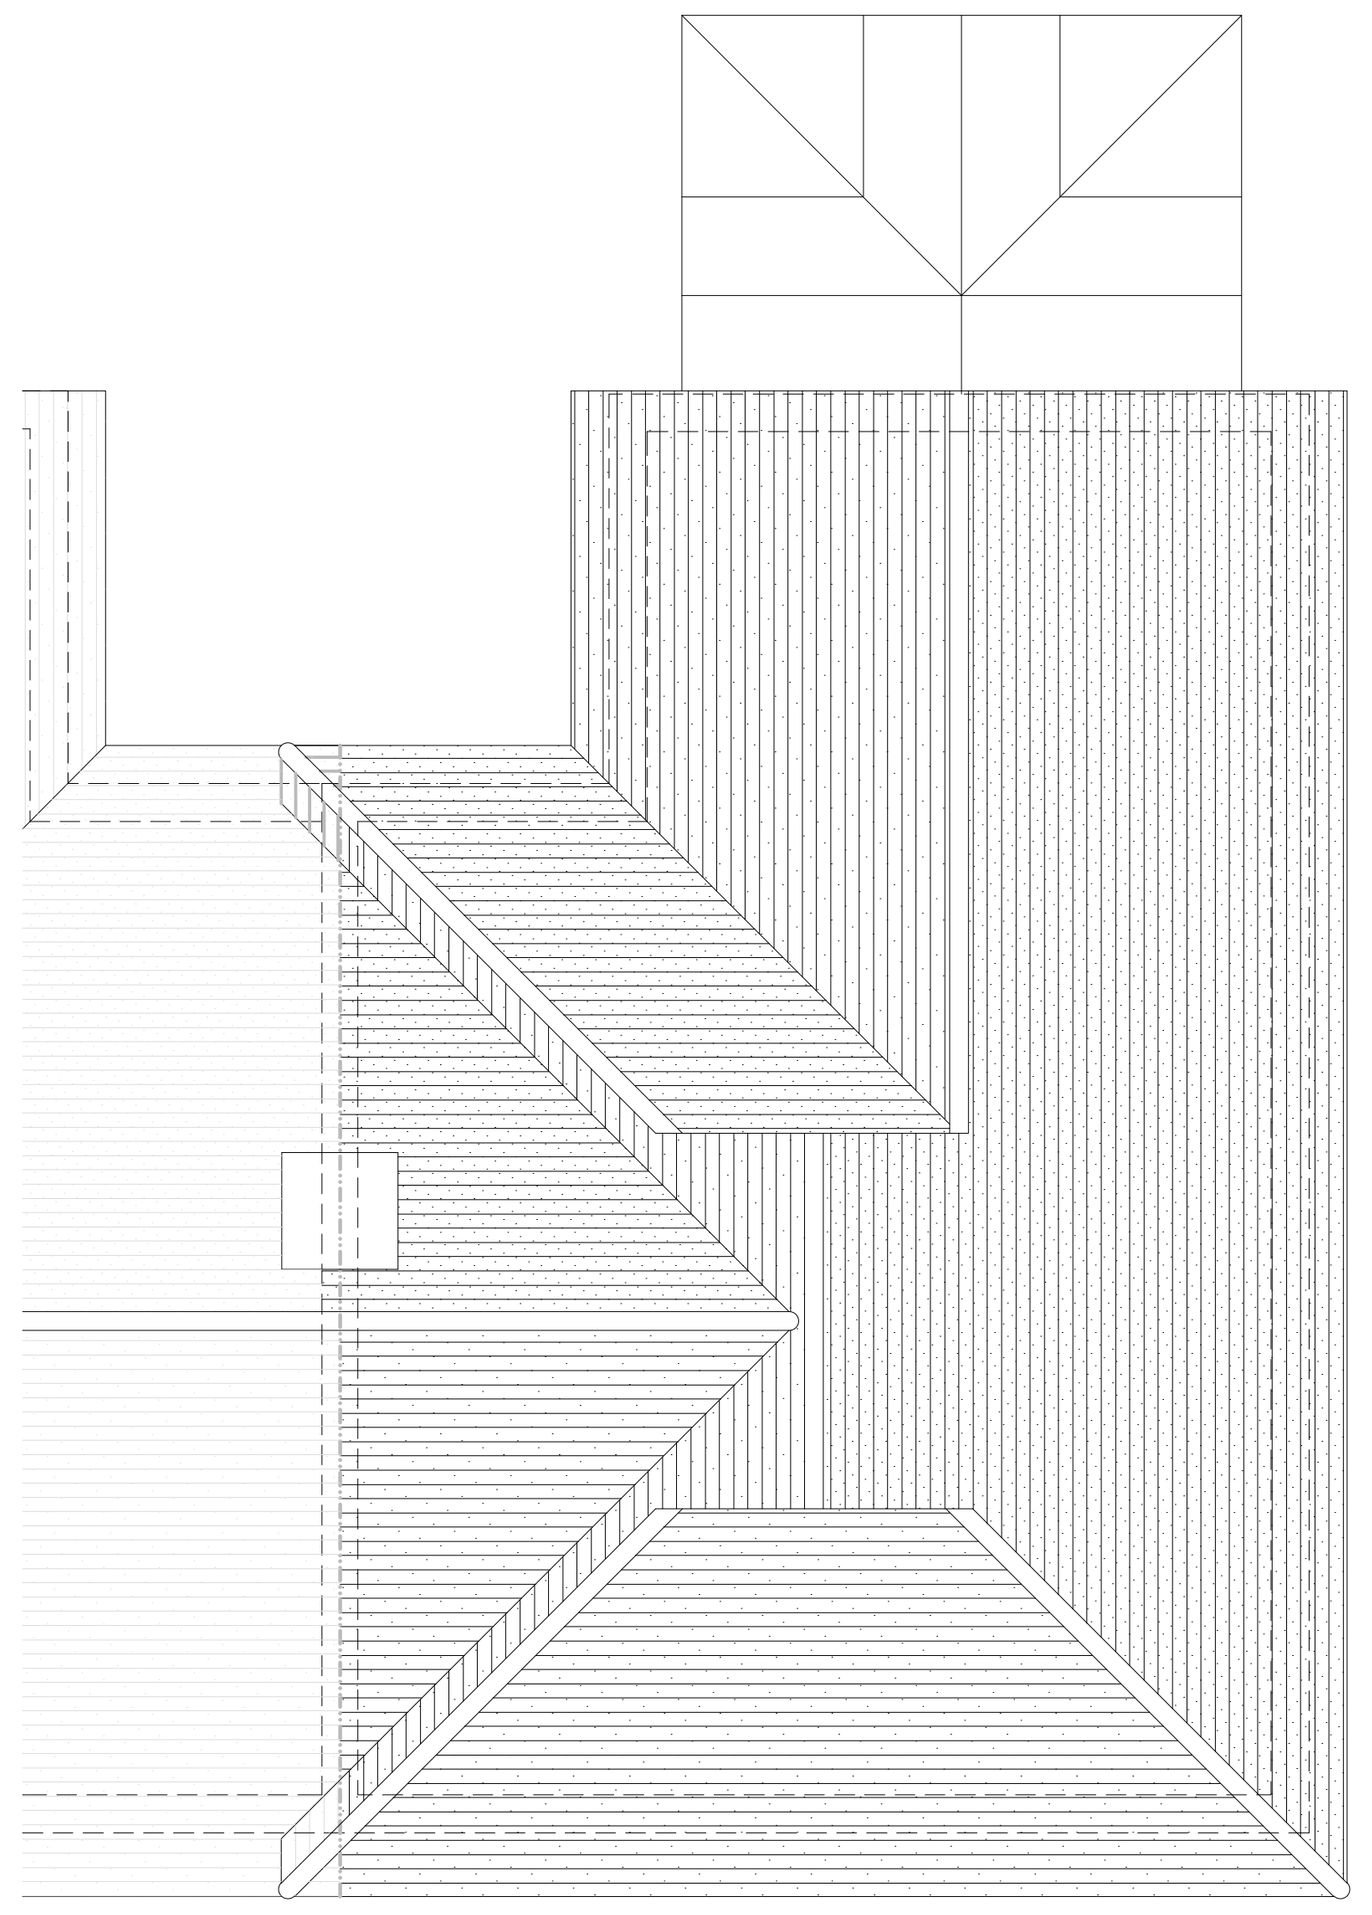


existing section a-a 1:50

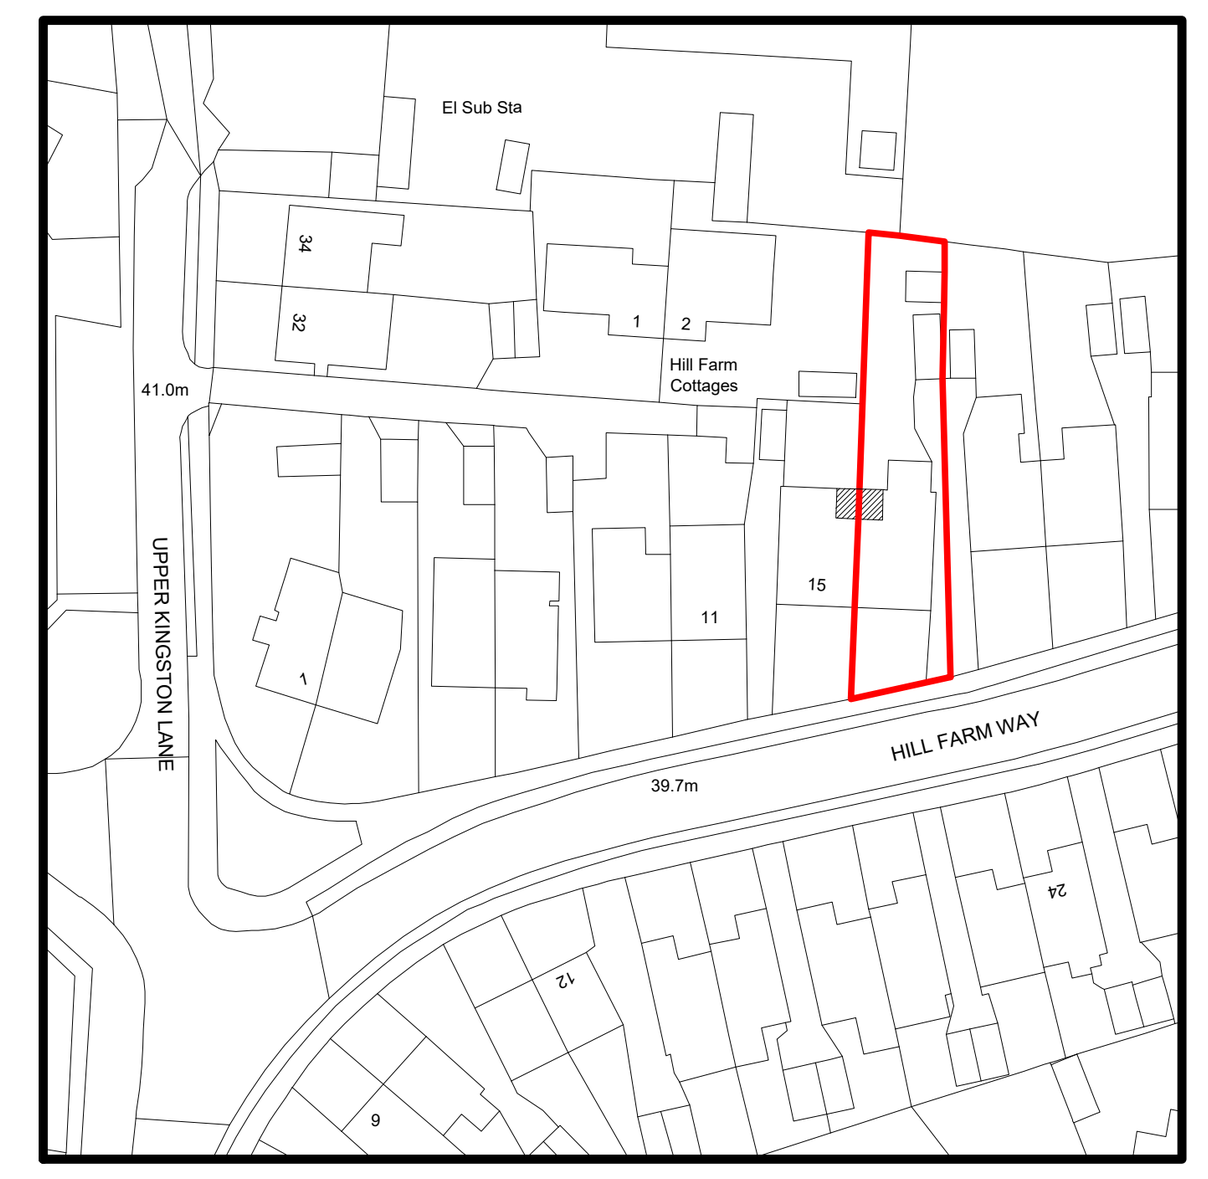

Location Plan 1:1250

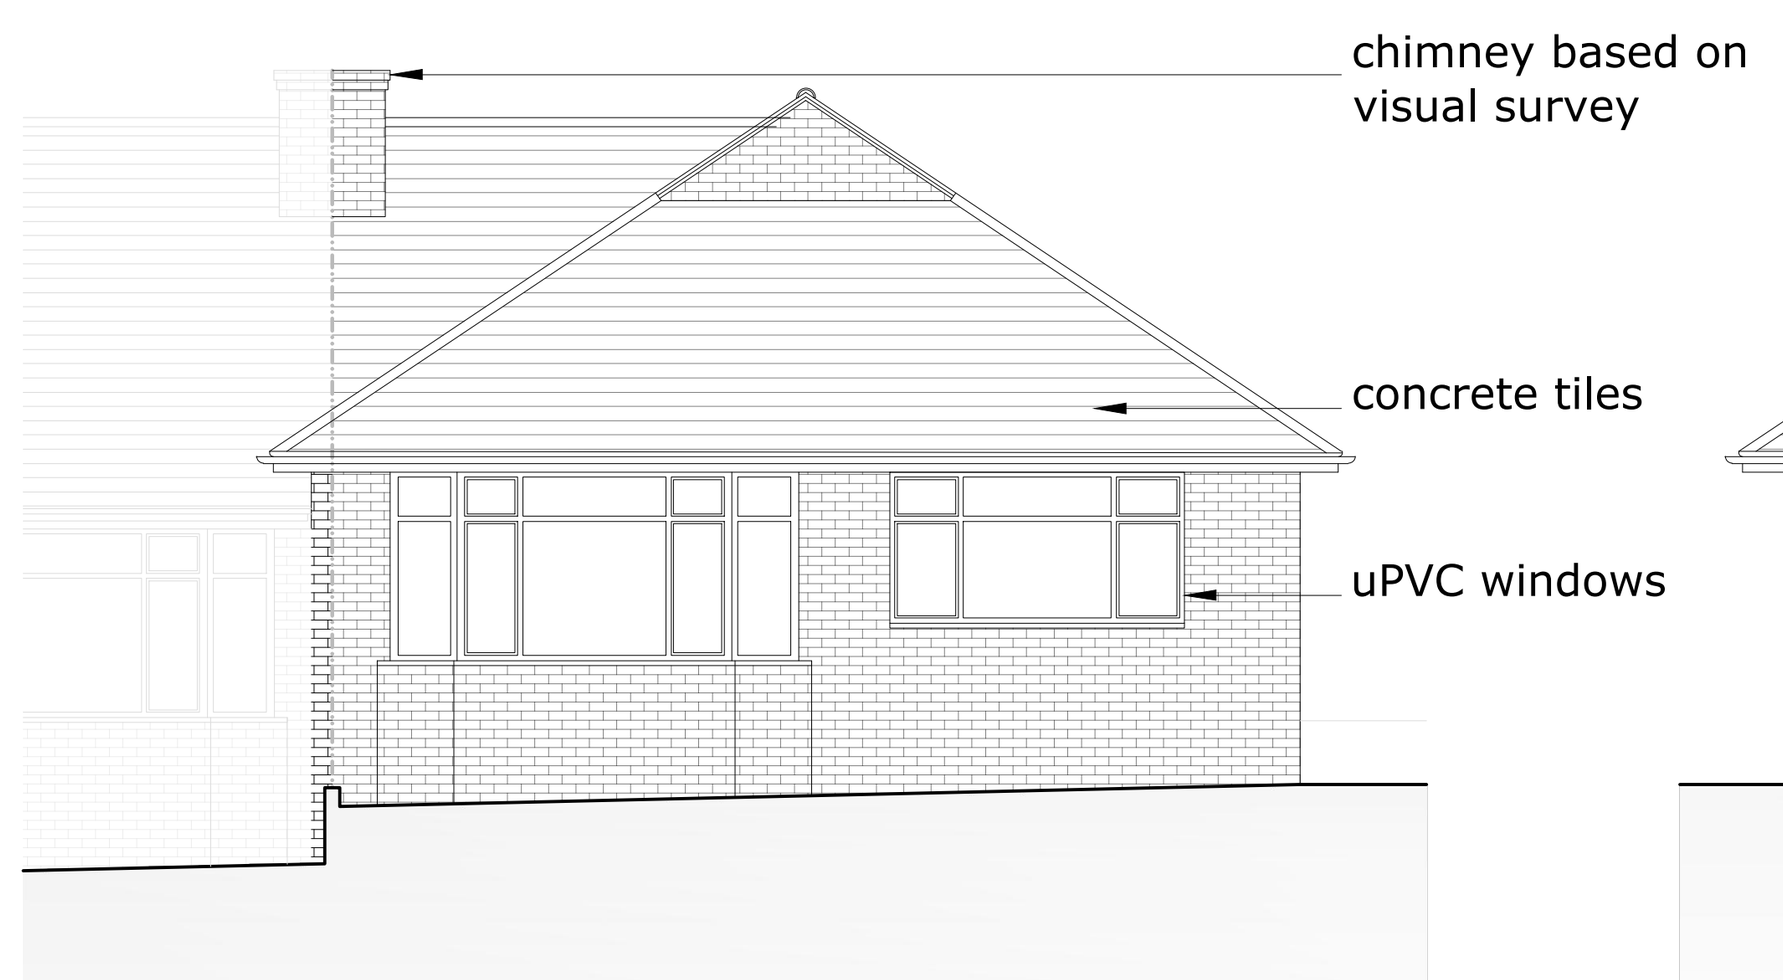


existing south elevation 1:100

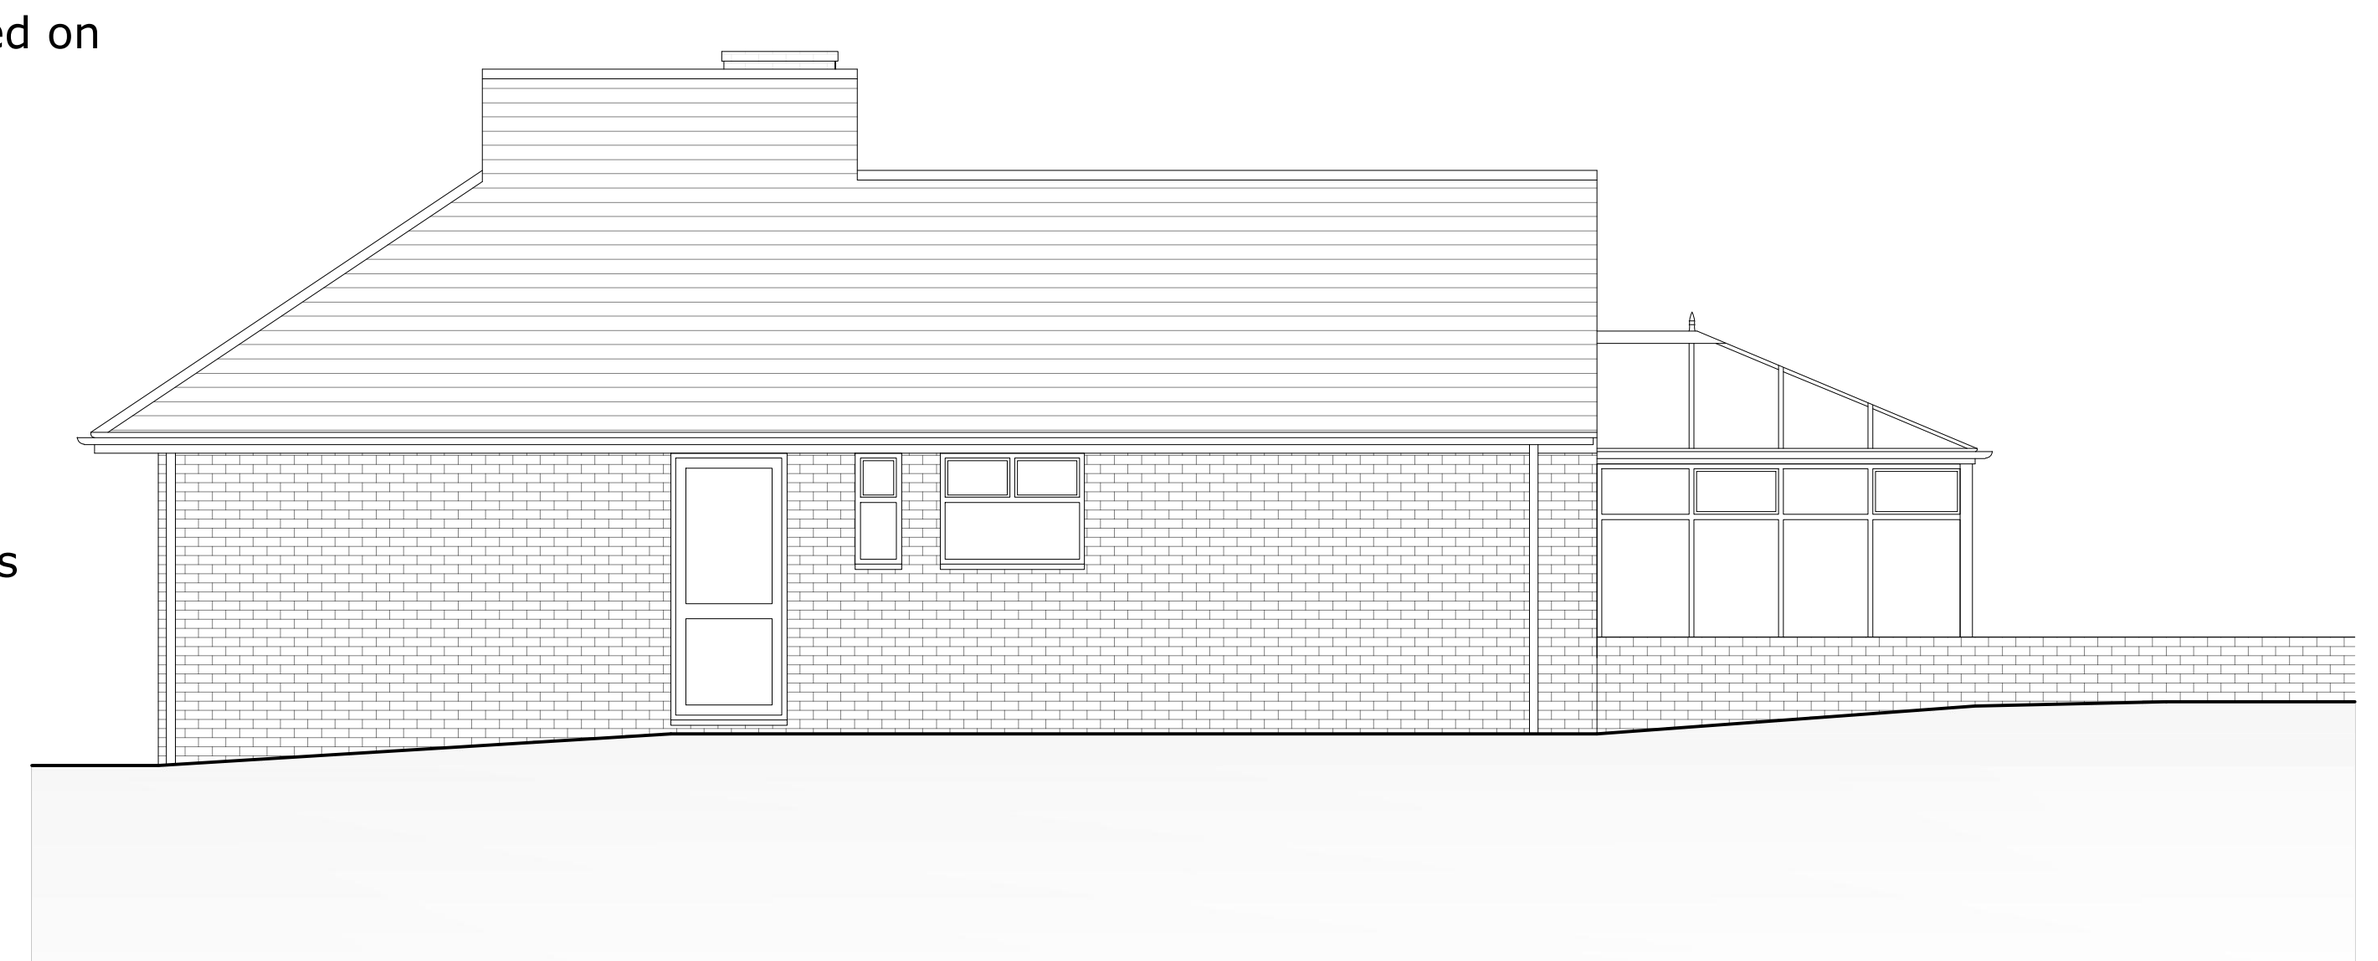

existing east elevation 1:100



existing north elevation 1:100

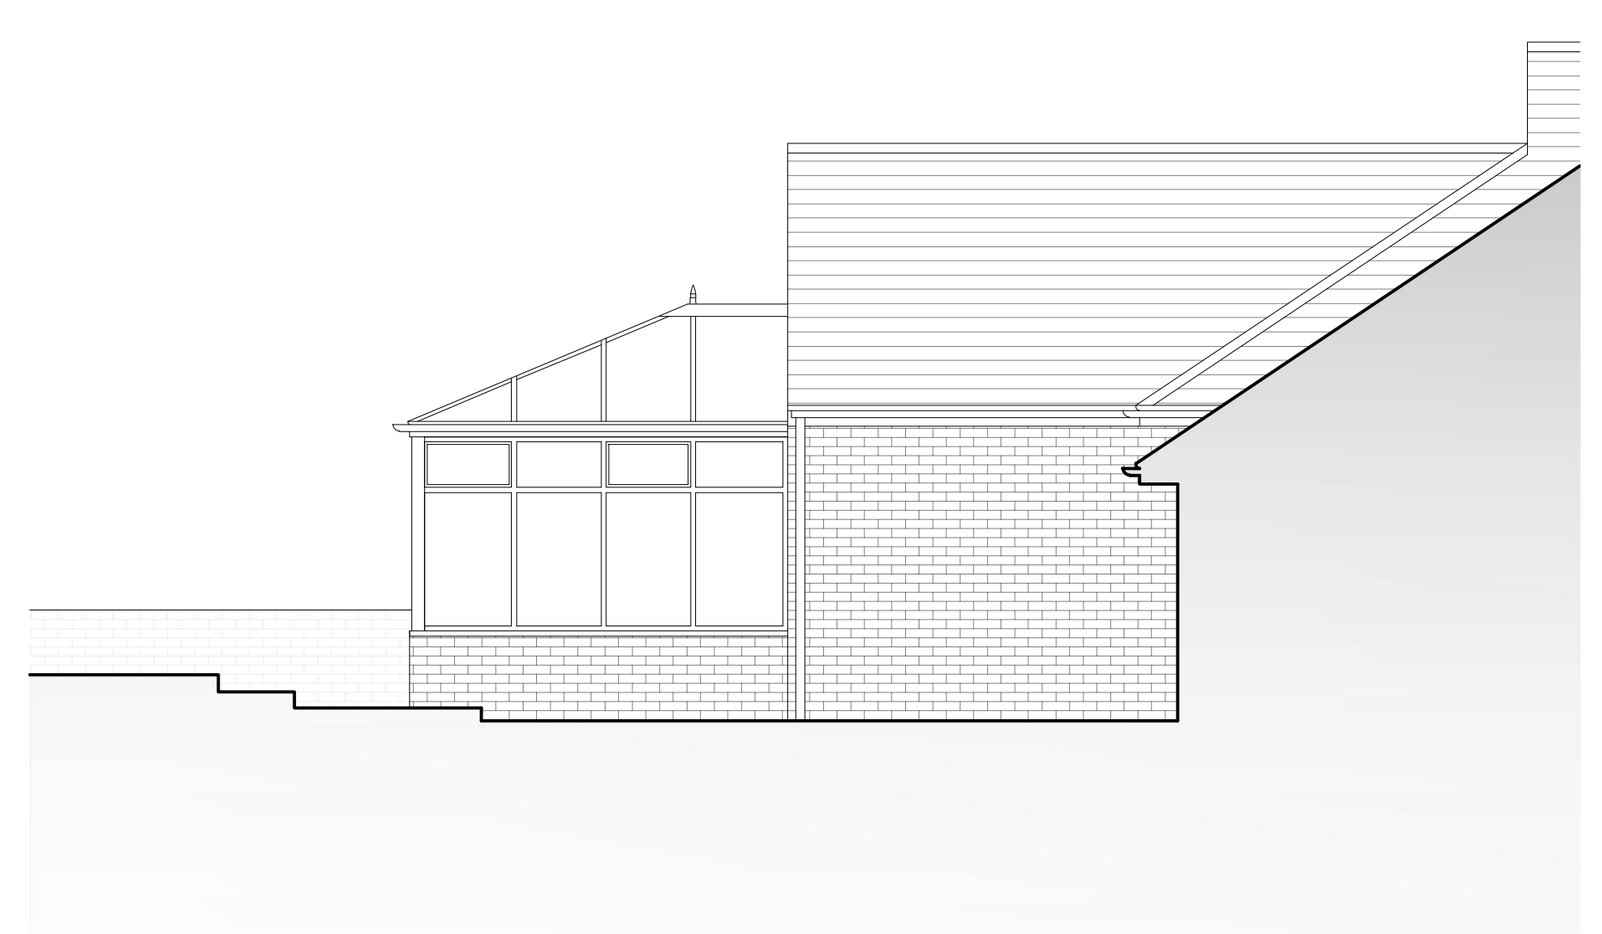

existing west elevation 1:100

1:1250	0	20	40	60	80	100	200	250m

1:100 0 1 2 3 4 5 6 7 8 9 10 15 20m

1:50 0 1 2 3 4 5 6 7 8 9 10m

Rev:	Description:	By:	Date:

darby architectural

www.darby-archi.com

hello@darby-archi.com

Client:
Mr & Mrs Smith

Site/Project:
17 Hill Farm Way
Southwick
West Sussex
BN42 4YJ

Drawing Title:
Existing plans, section and elevations

Scale:	Paper Size:	Date:	Drawn:
In DWG	A1	03.08.2021	B Garrish

Project No:	Drawing No:	Revision:
0392	01	

© Darby Architectural Limited 2021