




Scale 1:500 @ A3



Drawings issued for specified purposes only. Do not scale from this drawing unless for the purpose of Local Authority assessment. All dimensions to be confirmed on site

Ordnance Survey, (c) Crown Copyright 2026. All rights reserved. Licence number 100022432

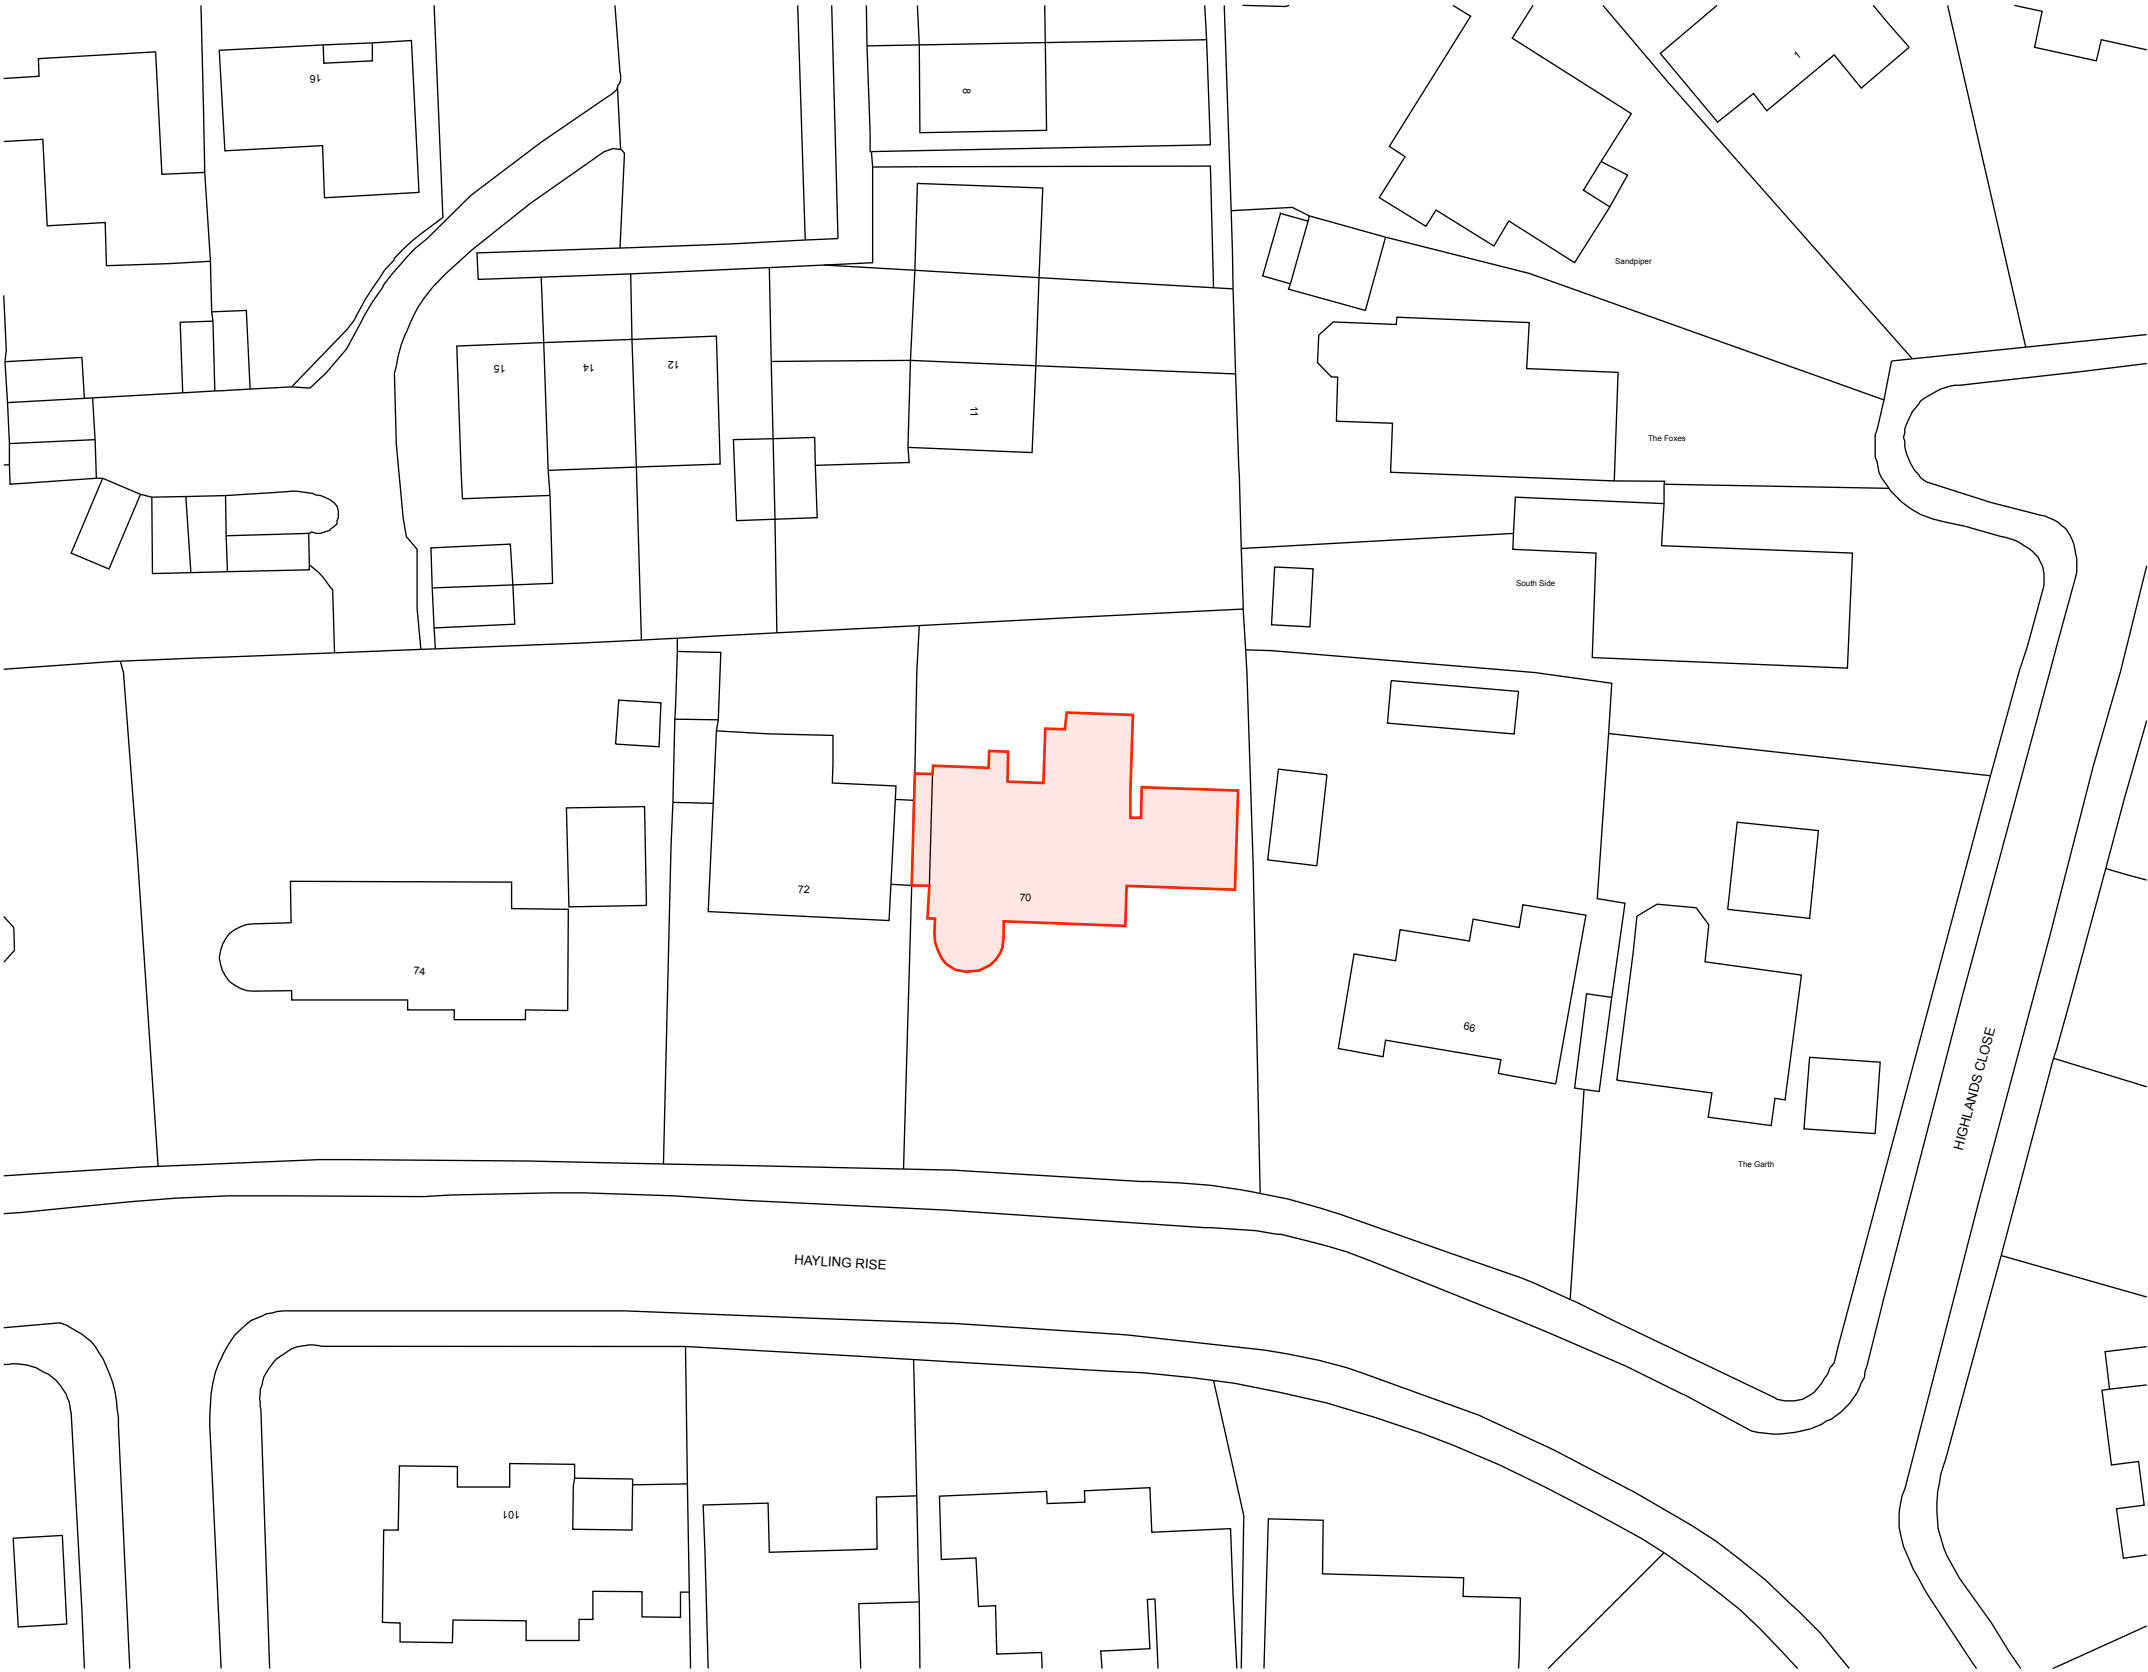

three.

CLIENT
T. Gamble

ISSUE
Information
RE-ISSUE

PROJECT NO.
3D26-HRS
PROJECT
Hayling Rise
BN13 3AQ

DESCRIPTION
Property Block Plan

PL

02