


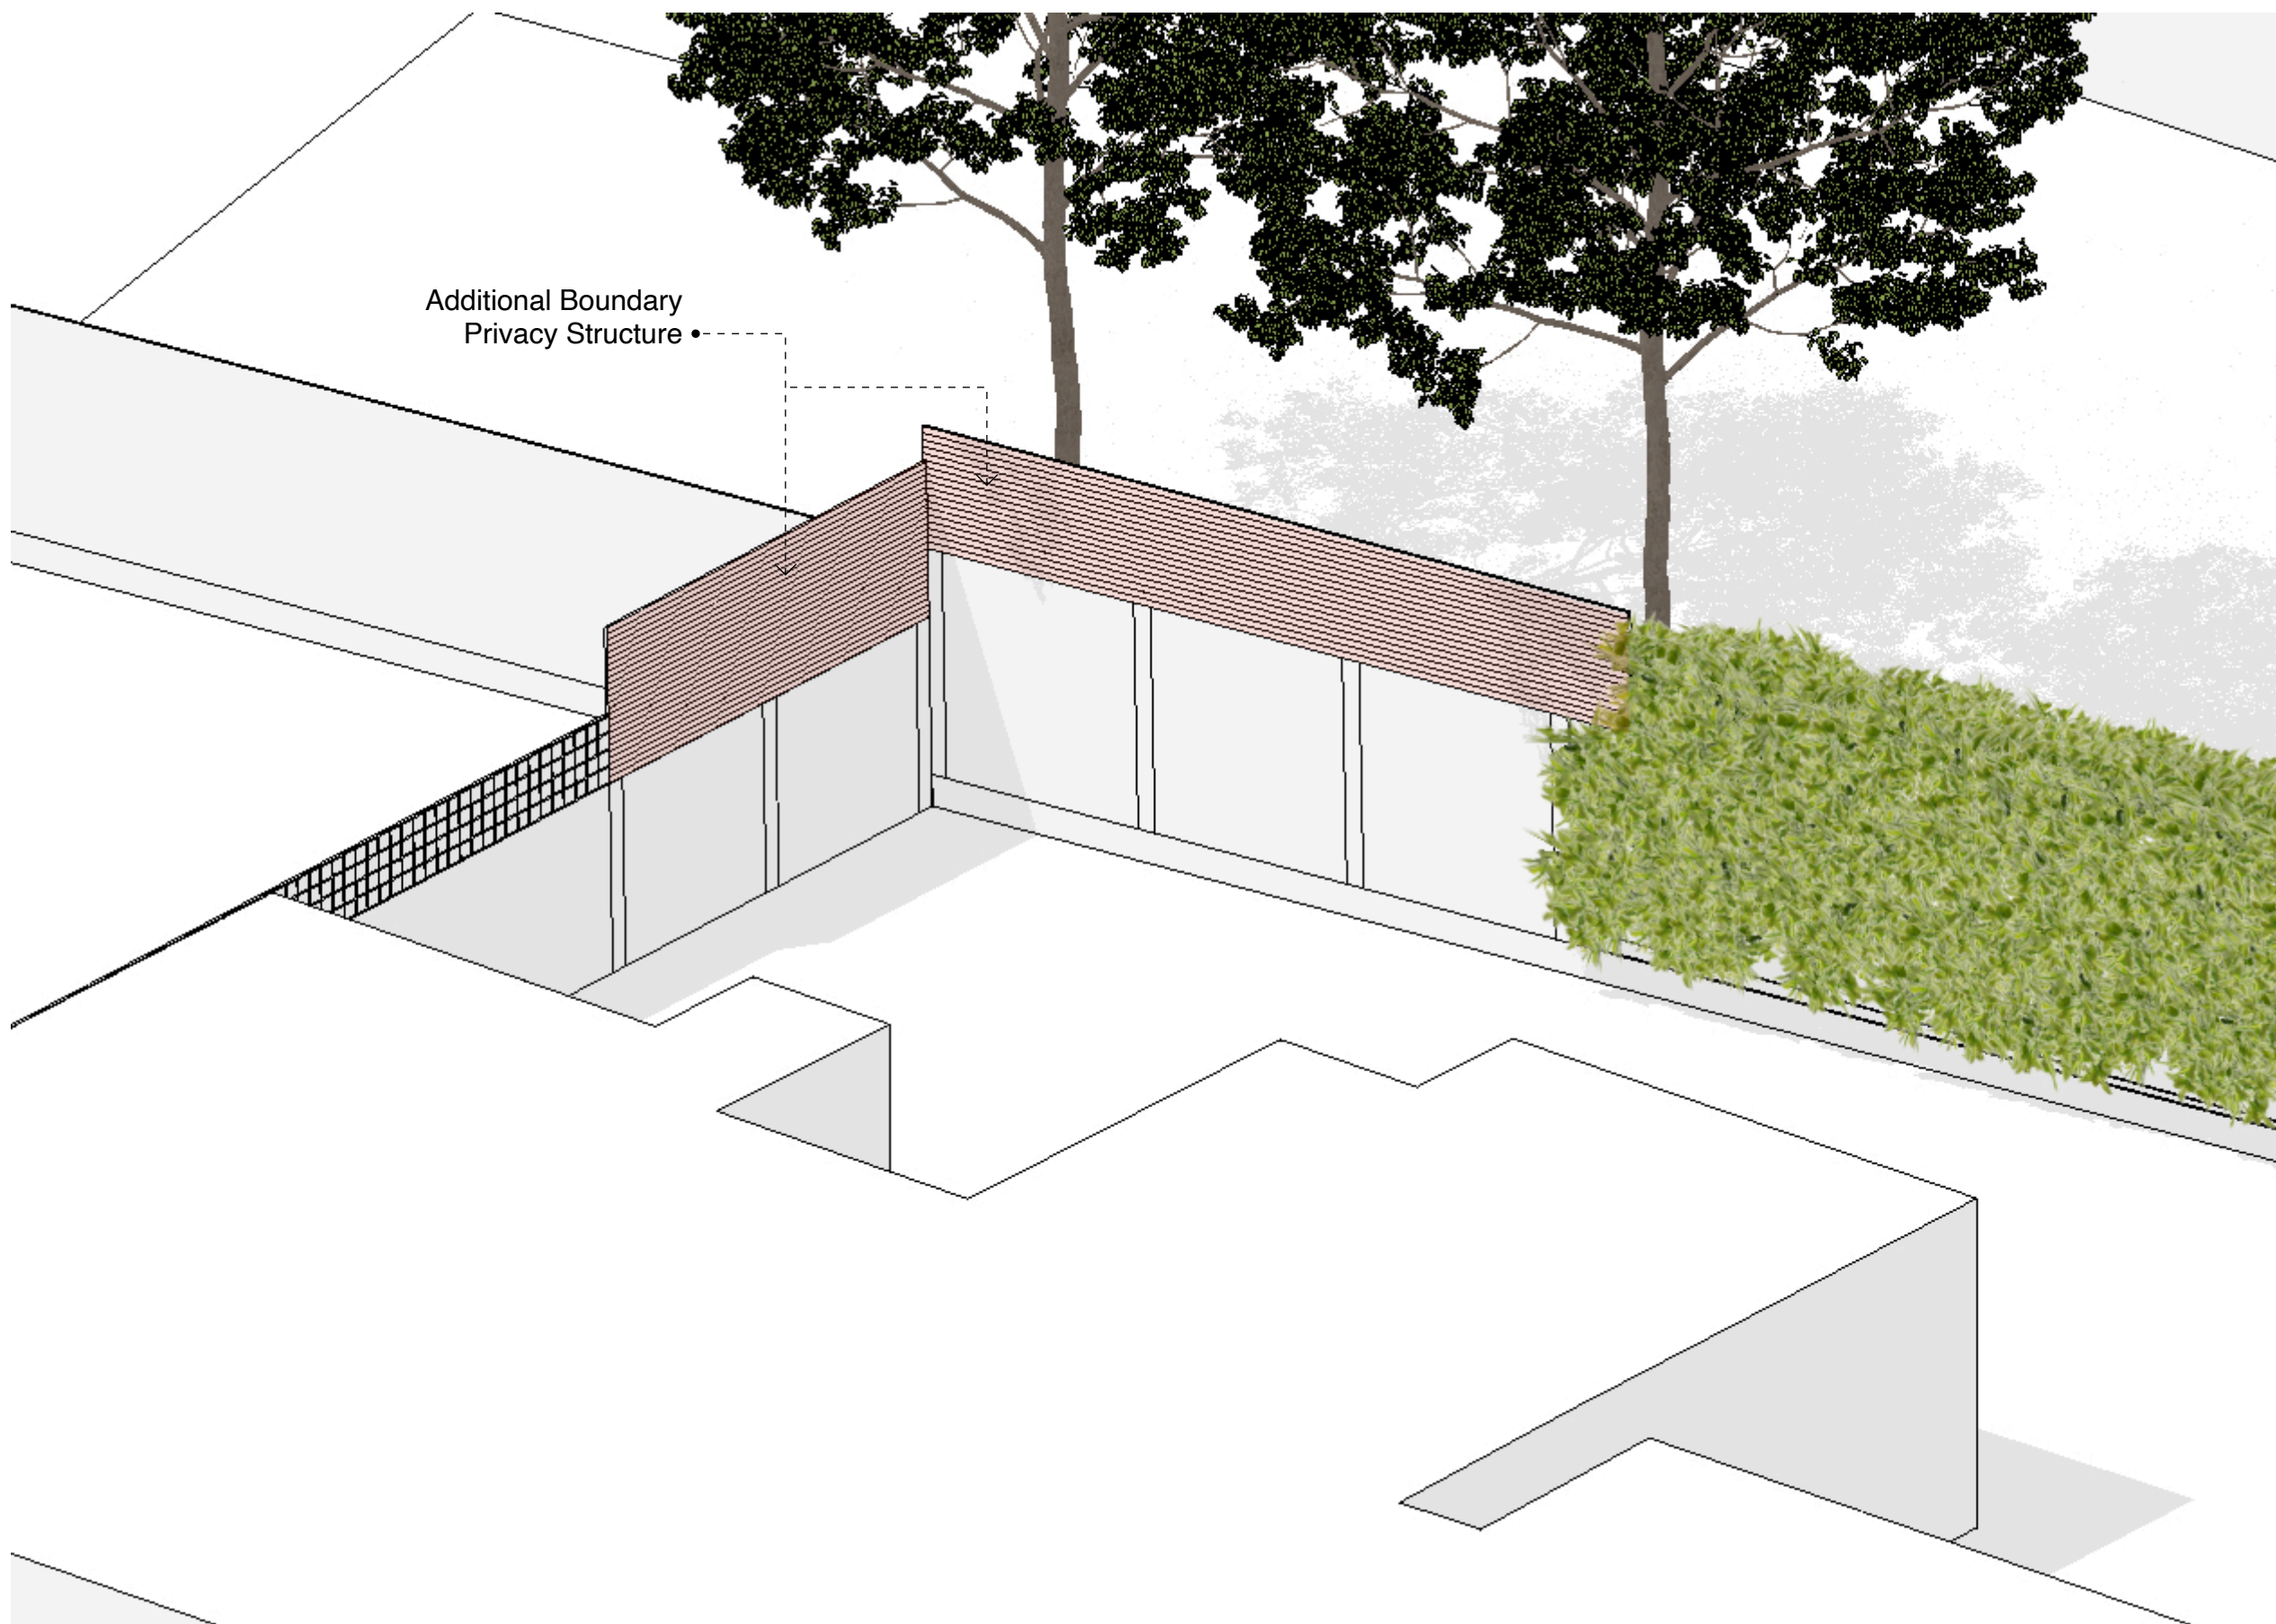

Additional Boundary
Privacy Structure •

Terrain/Topographical Ref: Environment Agency's LiDAR Composite DSM 2 m dataset

Scale 1:50 0 1m 2.5m

Drawings issued for specified purposes only. Do not scale from this drawing unless for the purpose of Local Authority assessment. All dimensions to be confirmed on site

three.

CLIENT
T. Gamble

ISSUE
Information
RE-ISSUE
-

PROJECT NO.
3D26-HRS
PROJECT
Hayling Rise
BN13 3AQ

DESCRIPTION
ISO View Proposed
Context

PL

09