


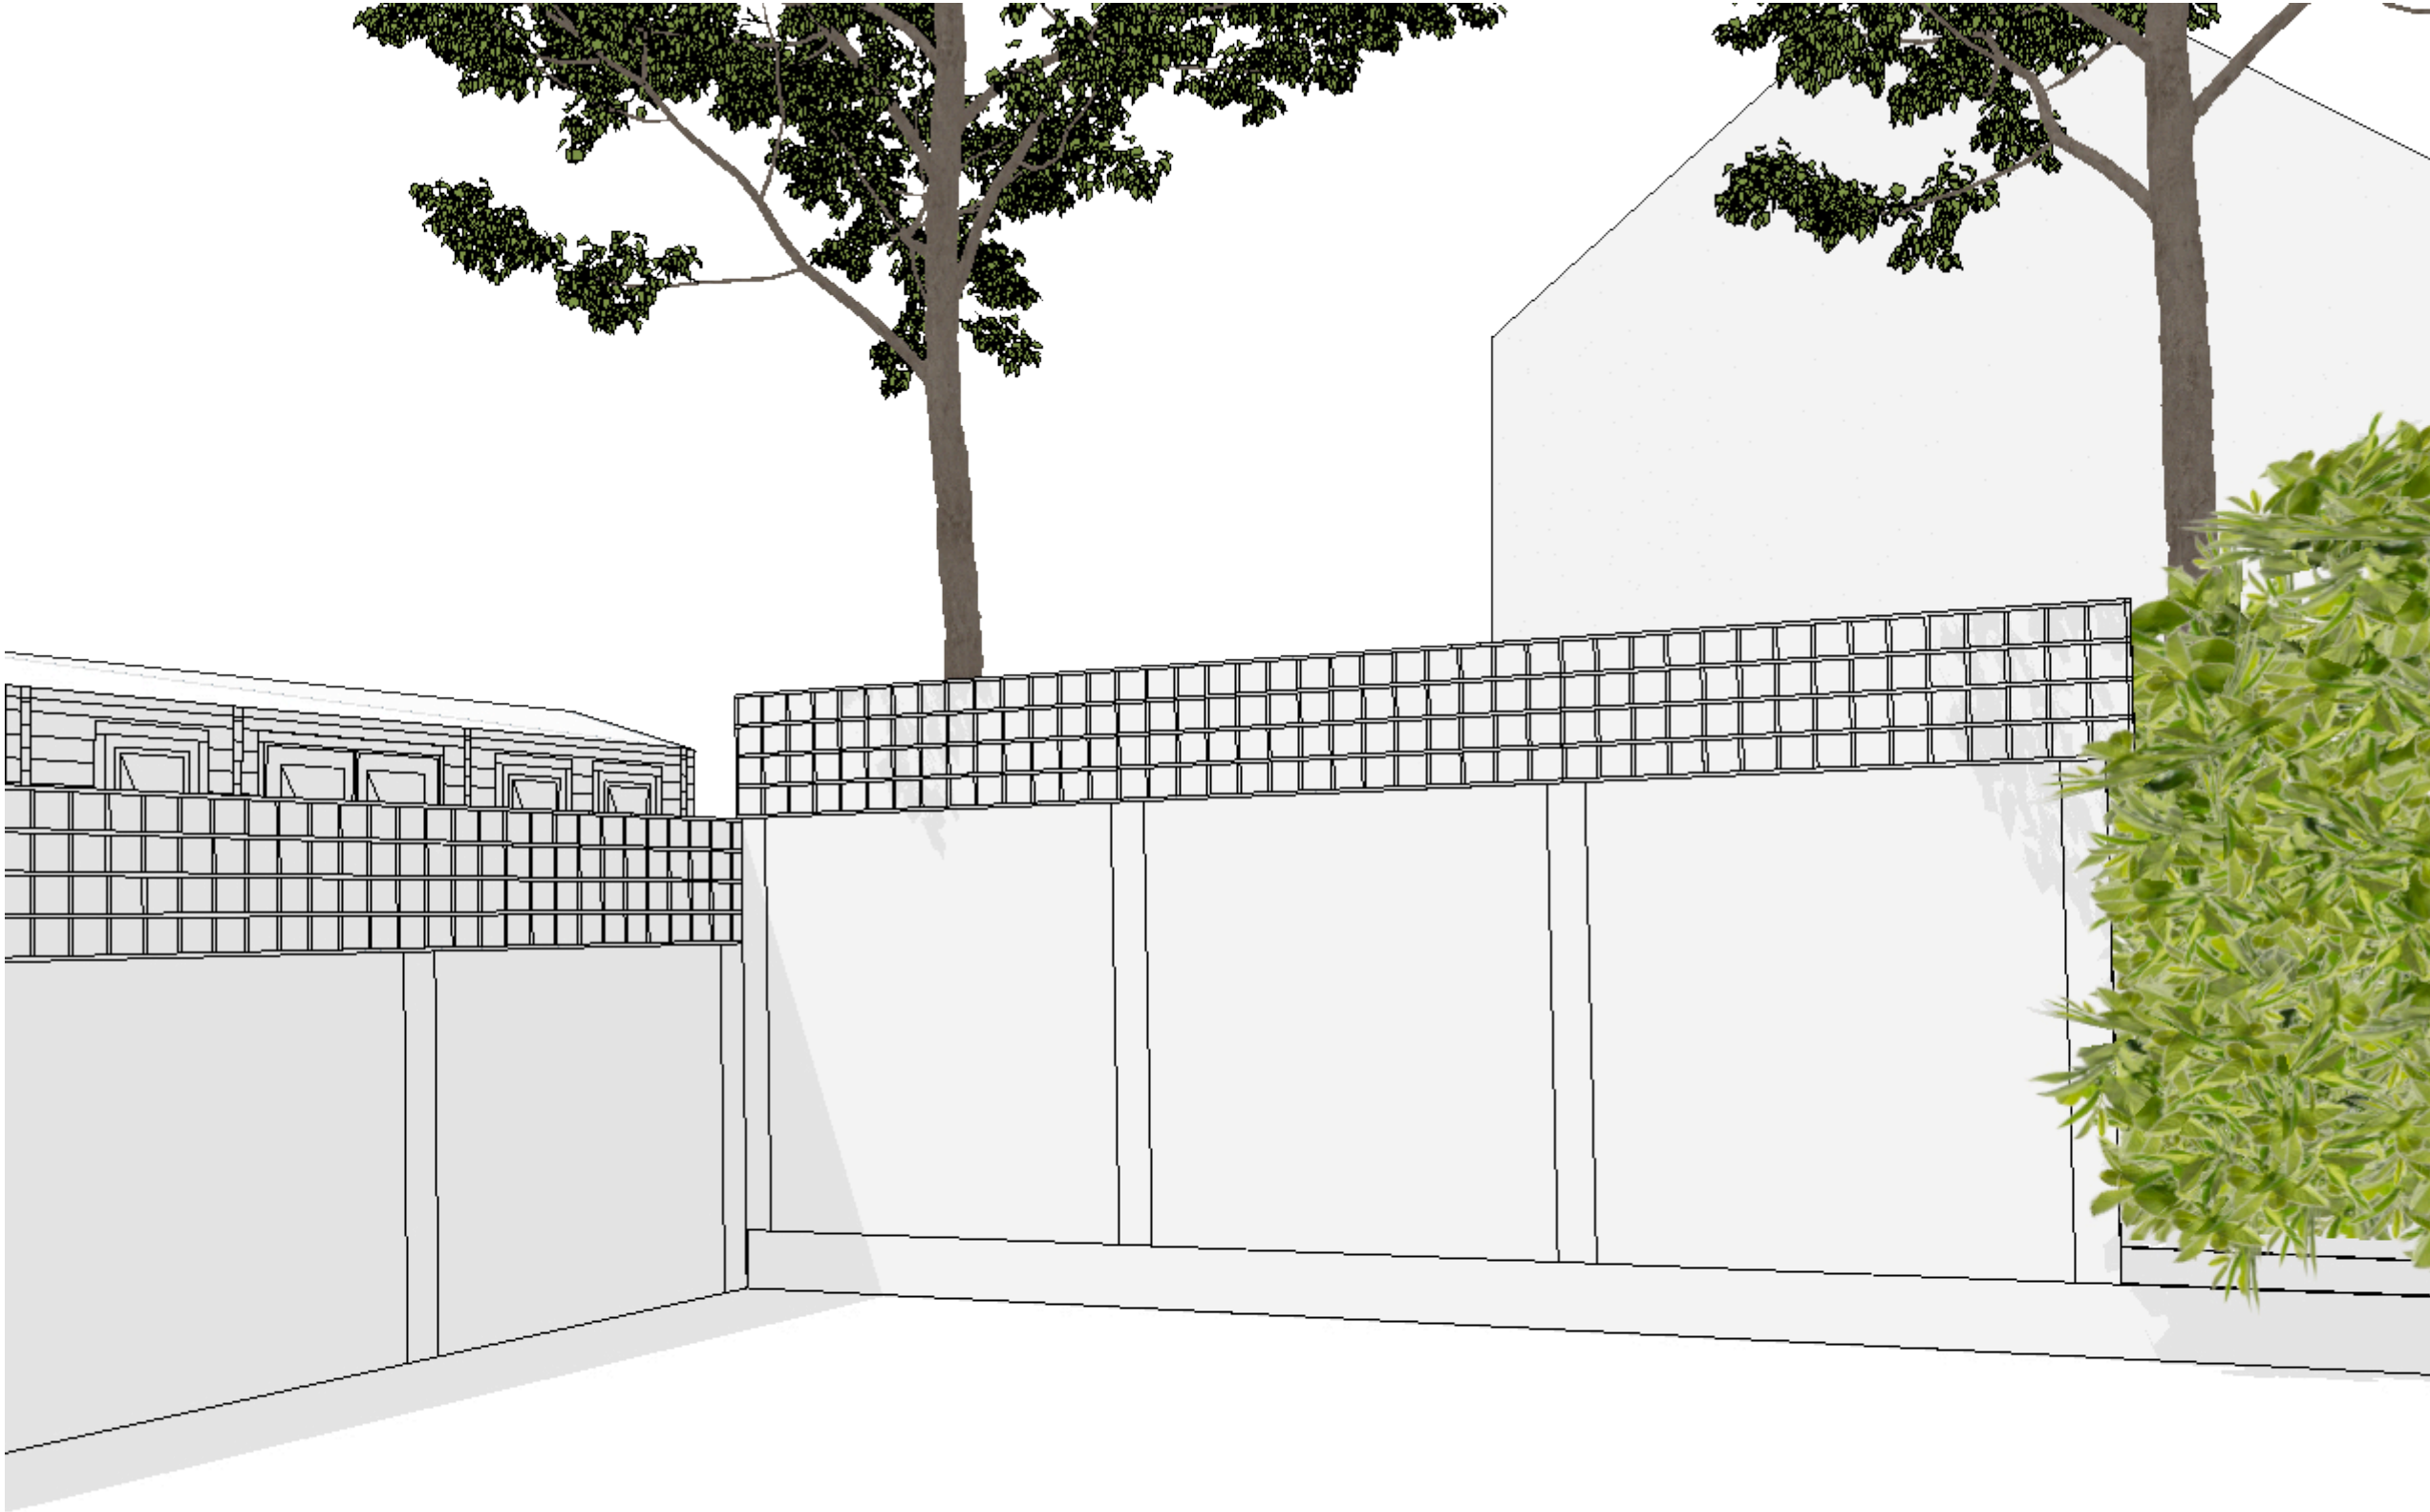

Terrain/Topographical Ref: Environment Agency's LiDAR Composite DSM 2 m dataset

Drawings issued for specified purposes only. Do not scale from this drawing unless for the purpose of Local Authority assessment. All dimensions to be confirmed on site

PL

12

DESCRIPTION
Perspective View - Garden
Ref Application AWD/1302/25

PROJECT NO.
3D26-HRS
PROJECT
Hayling Rise
BN13 3AQ

ISSUE
Information
RE-ISSUE
-

CLIENT
T. Gamble

three.