



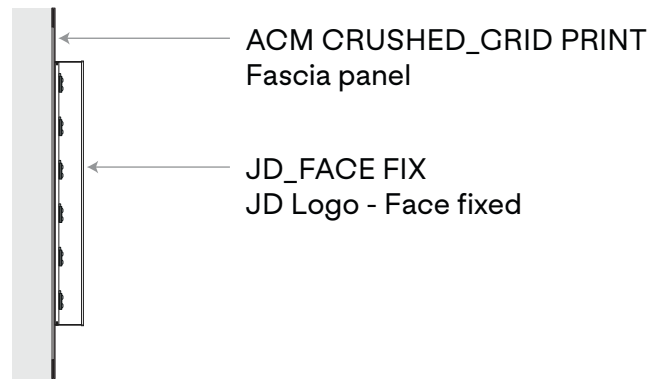

FASCIA SECTION | Scale 1:20

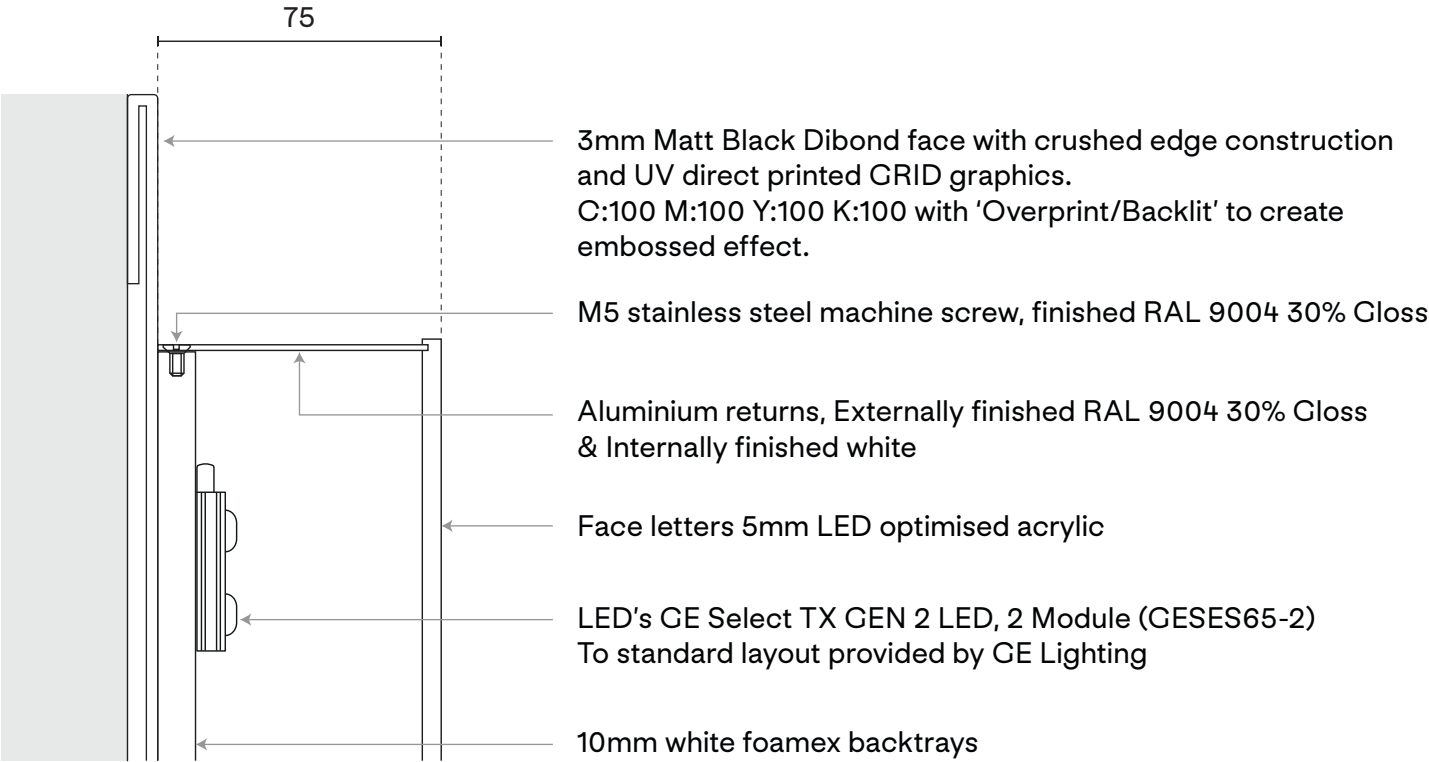

FASCIA SECTION DETAIL | Scale 1:2



GRID Detail
Scale 1:4 @A3

