


1.1	03.07.26	Scale Bar added to drawing.	WW
1.0	01.07.26	Planning application Submission	WW
Rev	Date	Description	Initial

Project	Worthing			
Territory	UK			
Title	Existing Shopfront			
Stage	Planning Application			
Date	20/05/2025	Drawn	WW	Checked ----
Scale	1:50 @A2			
Drg. No.	JD_000_05		Rev	1.1

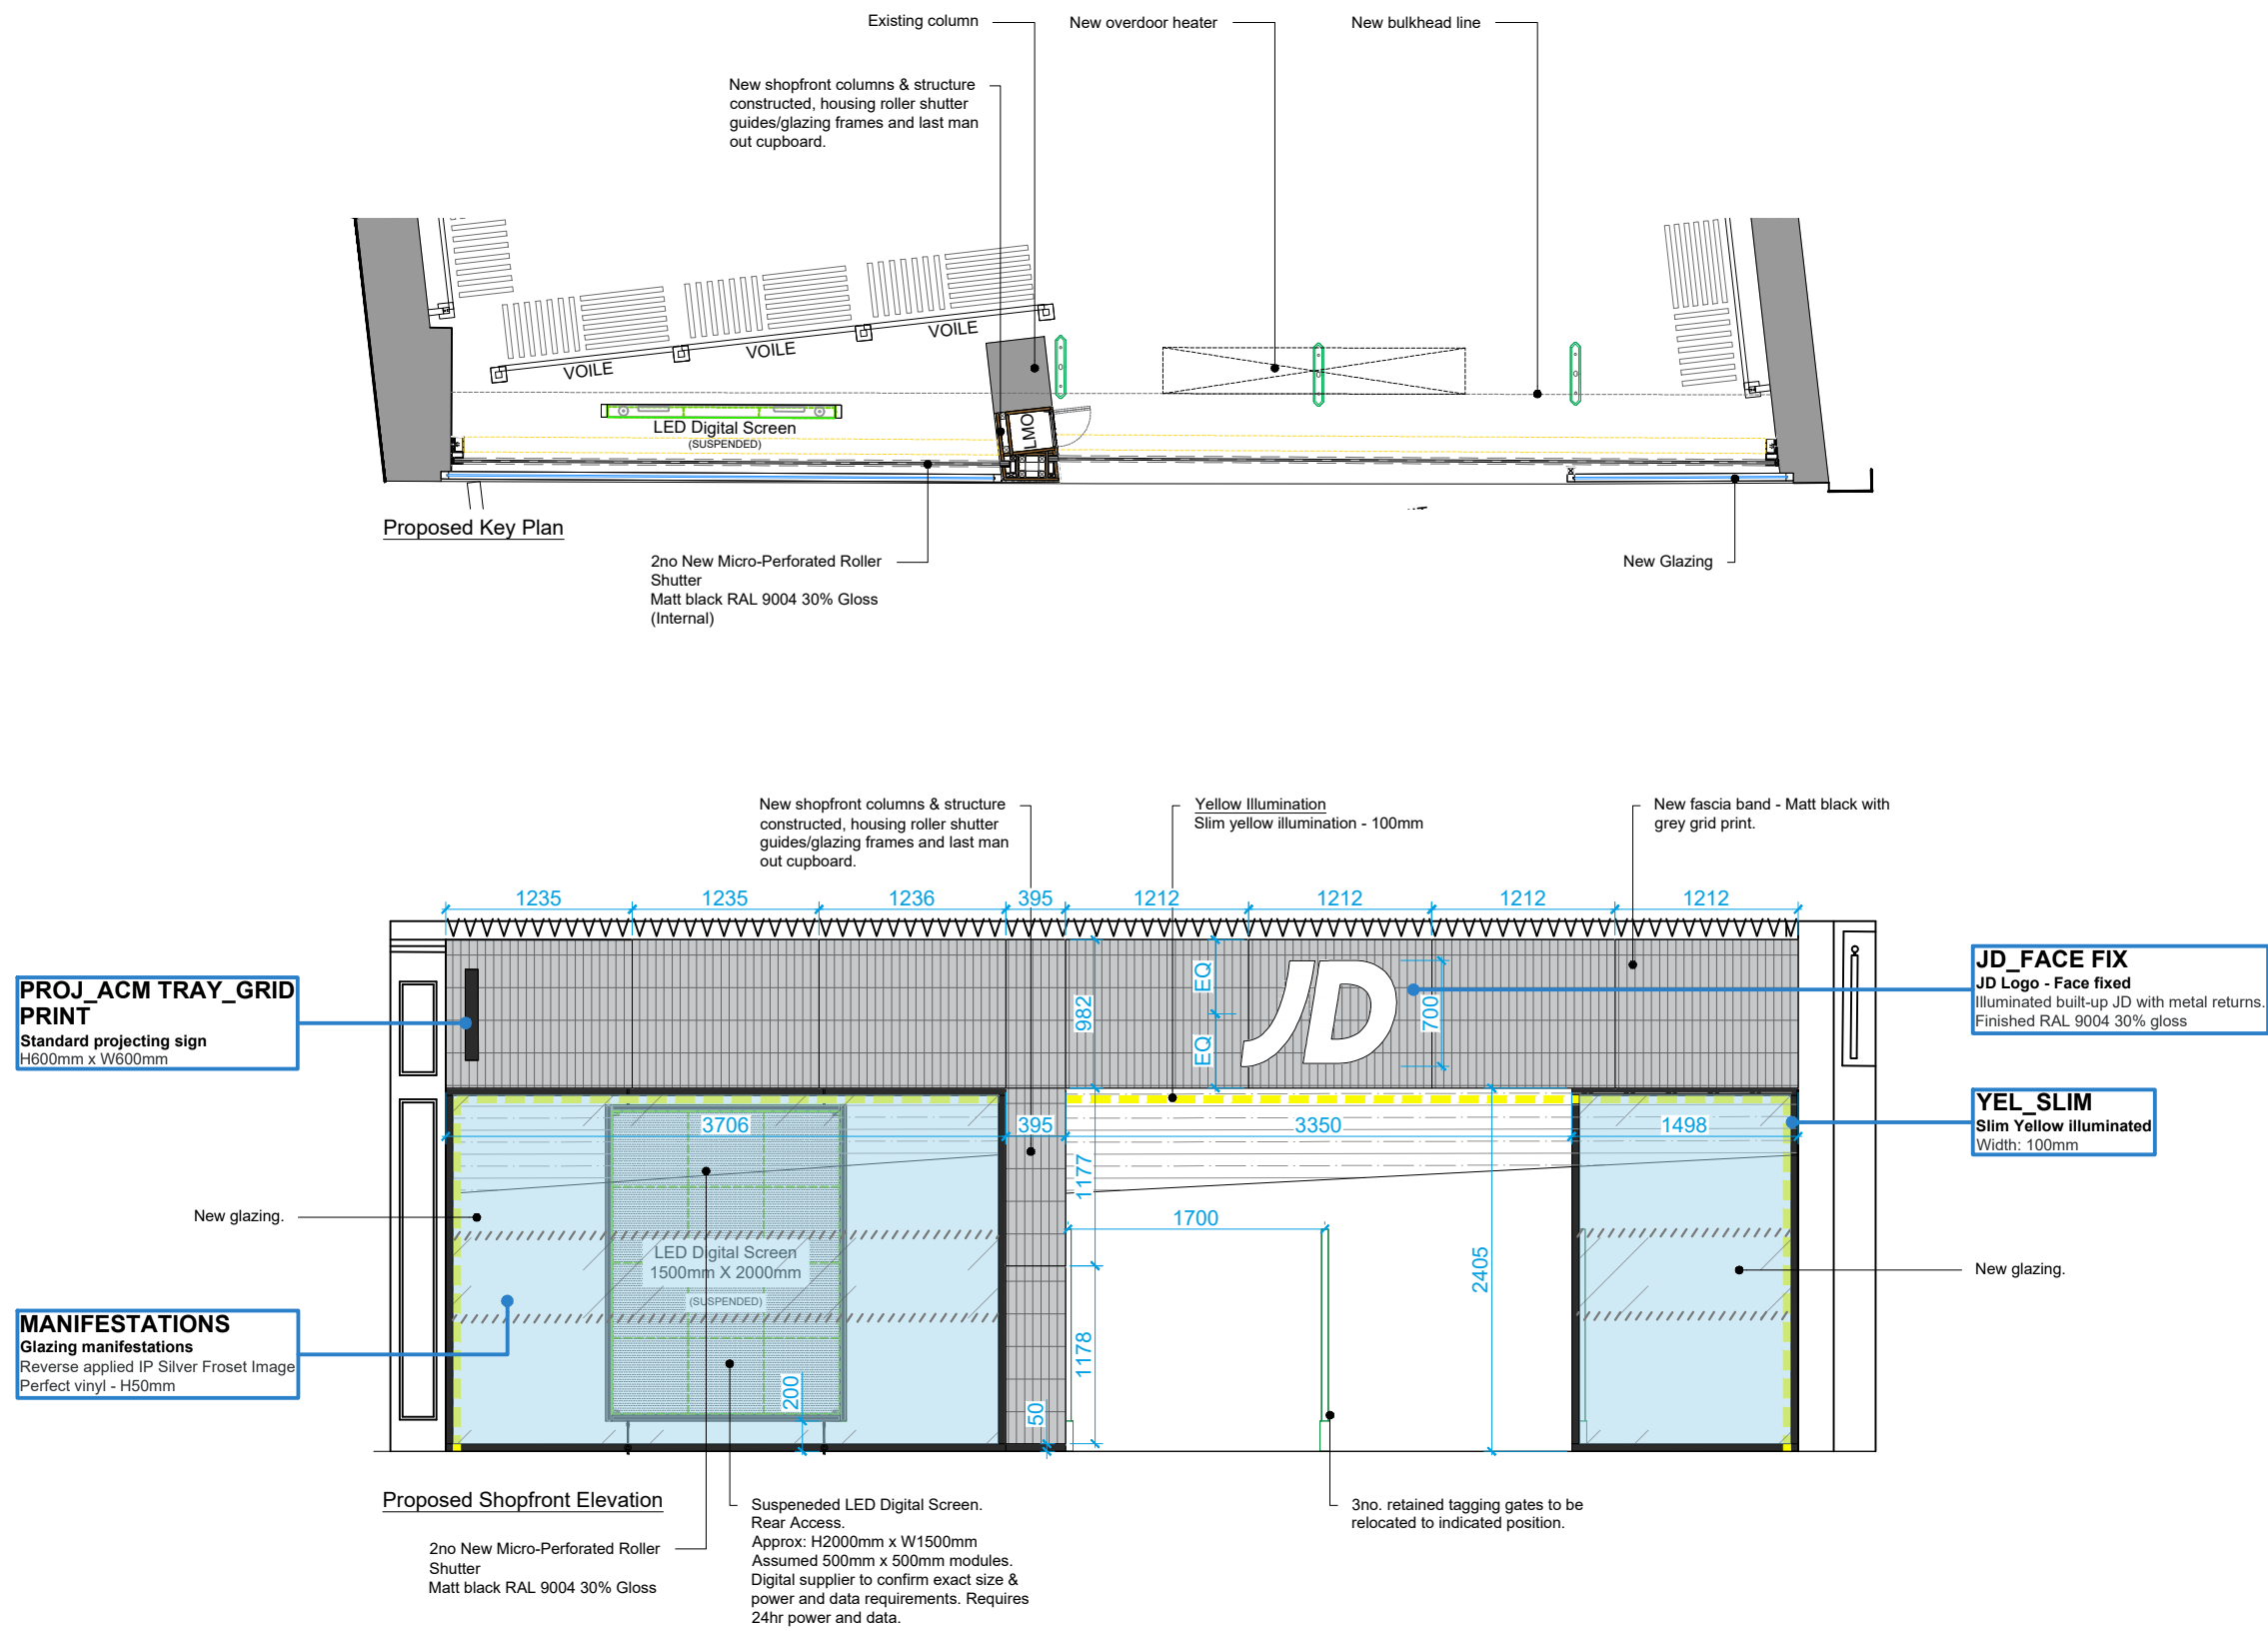