

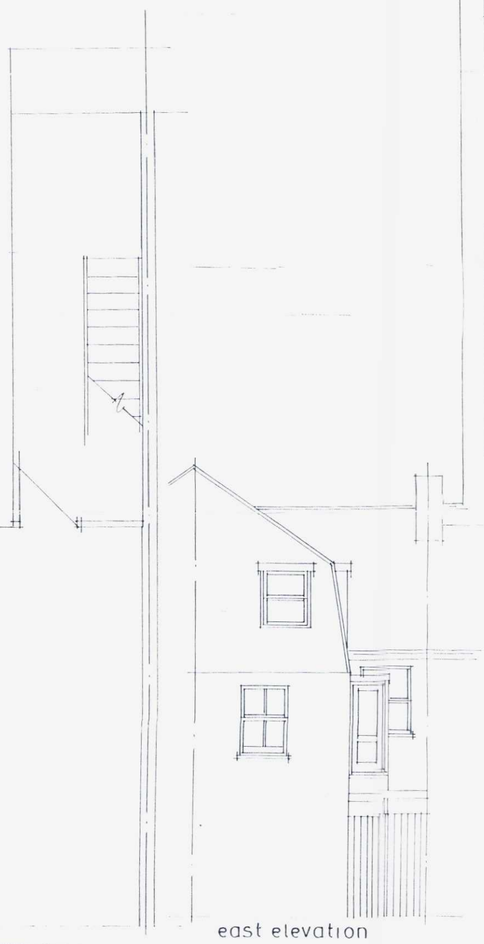

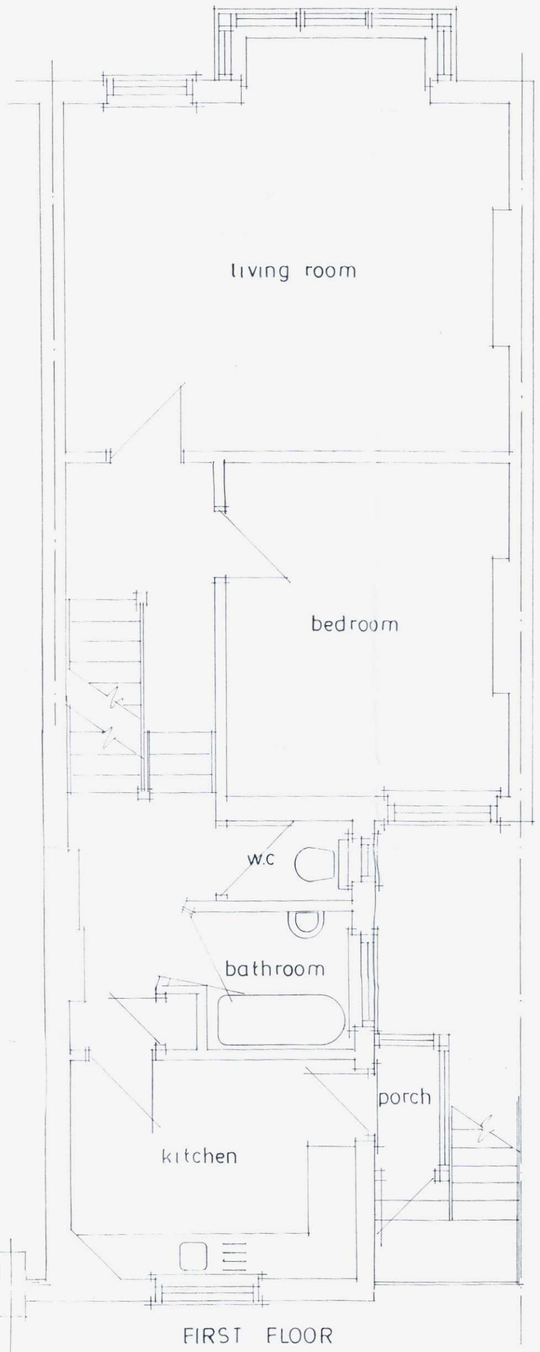

FIRST FLOOR

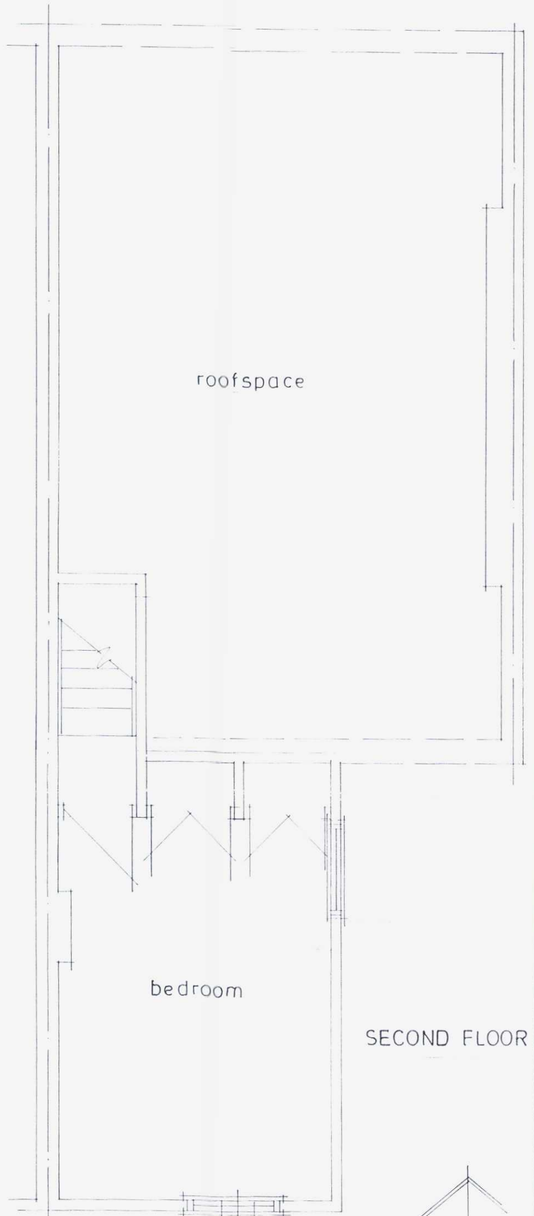

SECOND FLOOR



west elevation

GROUND FLOOR

east elevation

NOTES

T.P. OFFICE COPY

BOROUGH OF WORTHING
DEPOSITED 11.05.10
TP. REF. No.
WB/ 10/0394/FULL

A		
	Date	Revisions

© copyright

Client

Job Title

Existing Layout

Drawing Title

32 Wordsworth Road
Worthing

Scale 1:50 1:100

Date | Drawn by

Drg No. 477/02 | Rev.

594 x 420mm A2