
9 Woodside Raod, Worthing, BN14 7HG

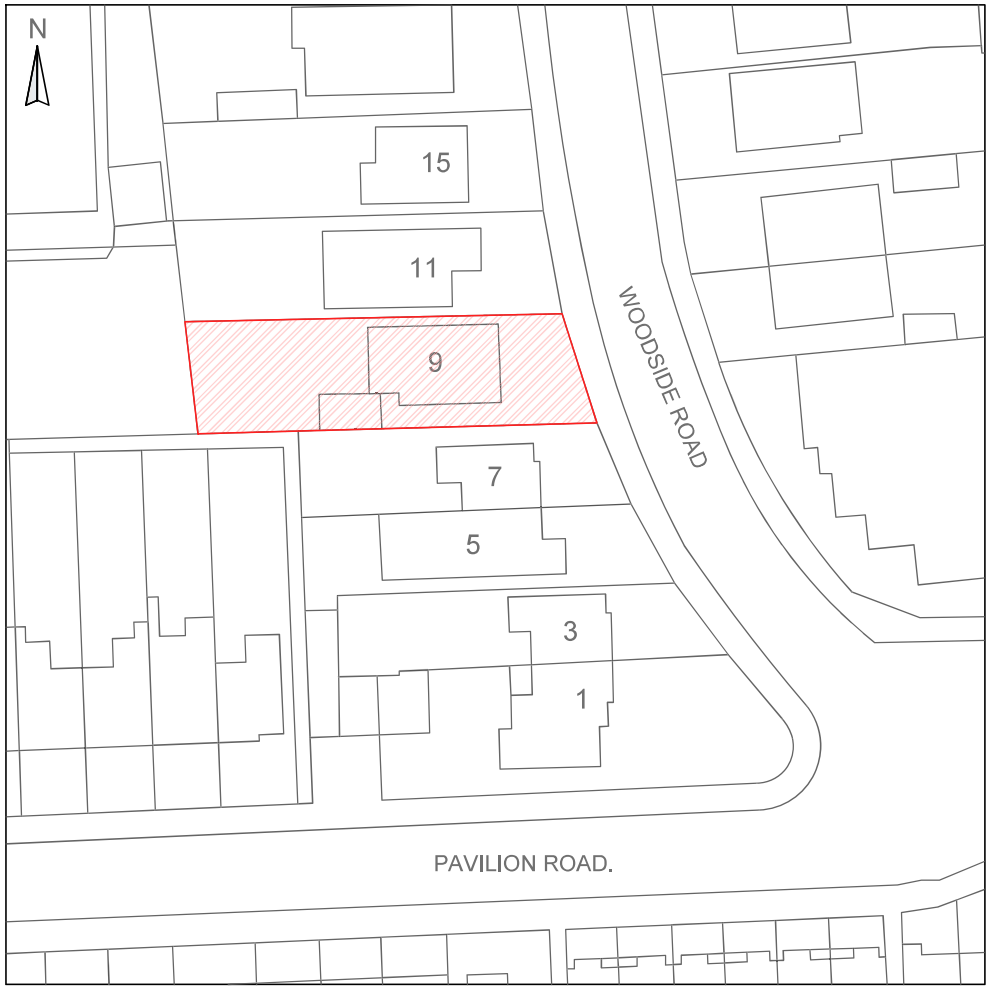

SITE PLAN
9 WOODSIDE ROAD, WORTHING, BN14 7HG
1:500

ecoTrus
Loft Structure Systems

Minton House, Leeds, West Yorkshire
LS5 3AS

CLIENT:	PROJECT/REV:	DRAWN BY:	DATE:	SCALE: 1:500 @ A3
Hugh Russell	ET445 - Twin Dormer System	Connor Avery	24/05/2024	

1. Measurements only to be used for EcoTrus loft installation, To be used as guidance for install.
2. Sketch pack may have un-surveyed measurements.
3. TBC Will need measurements taken to confirm height.
4. Missing dimensions ring EcoTrus design office.