

project	alterations to 127 South St Lancing BN15 8AS
client	N Chow 127 South St Lancing BN15 8AS
architect	Peter Wilson Hilary Mount Way Lancing Sussex BN15 0QD 01903 755765
drawing	scale 1:100 date: 2/04/24 revision date

proposed elevations 1 tp809/52

Painted render
Main building has a slate roof
flat roof forming balcony

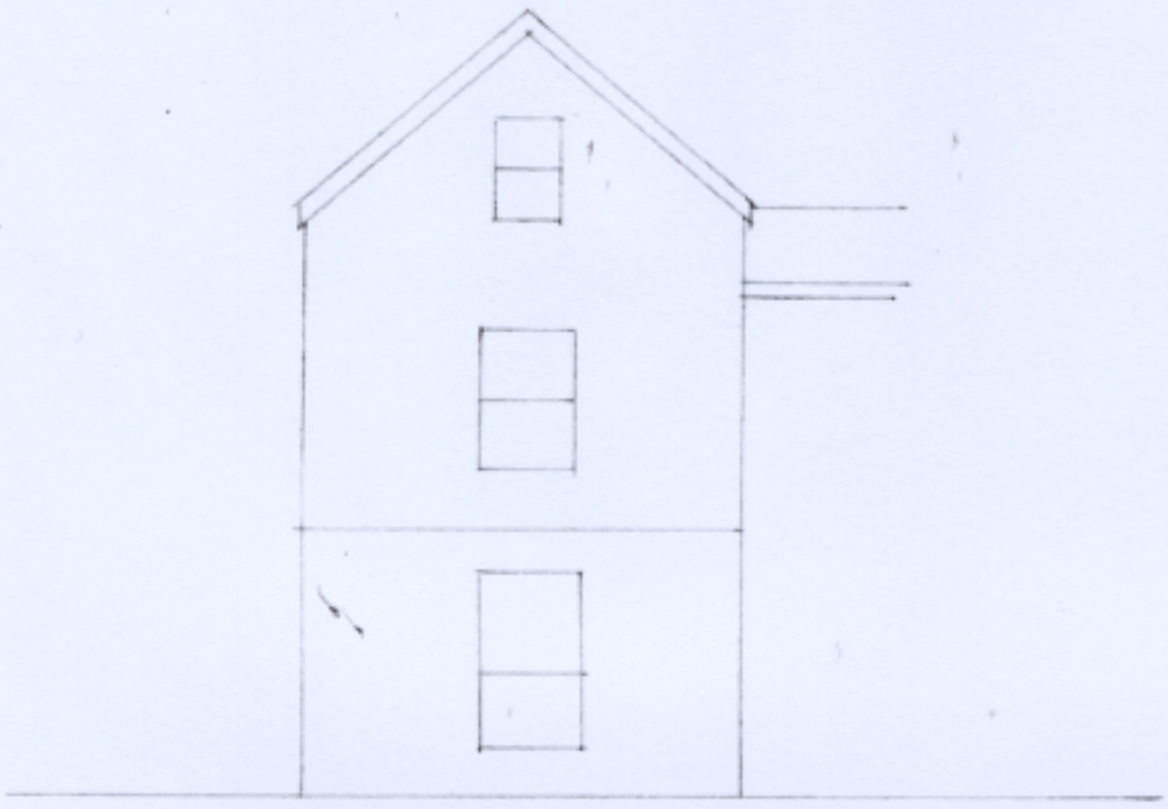

West elevation

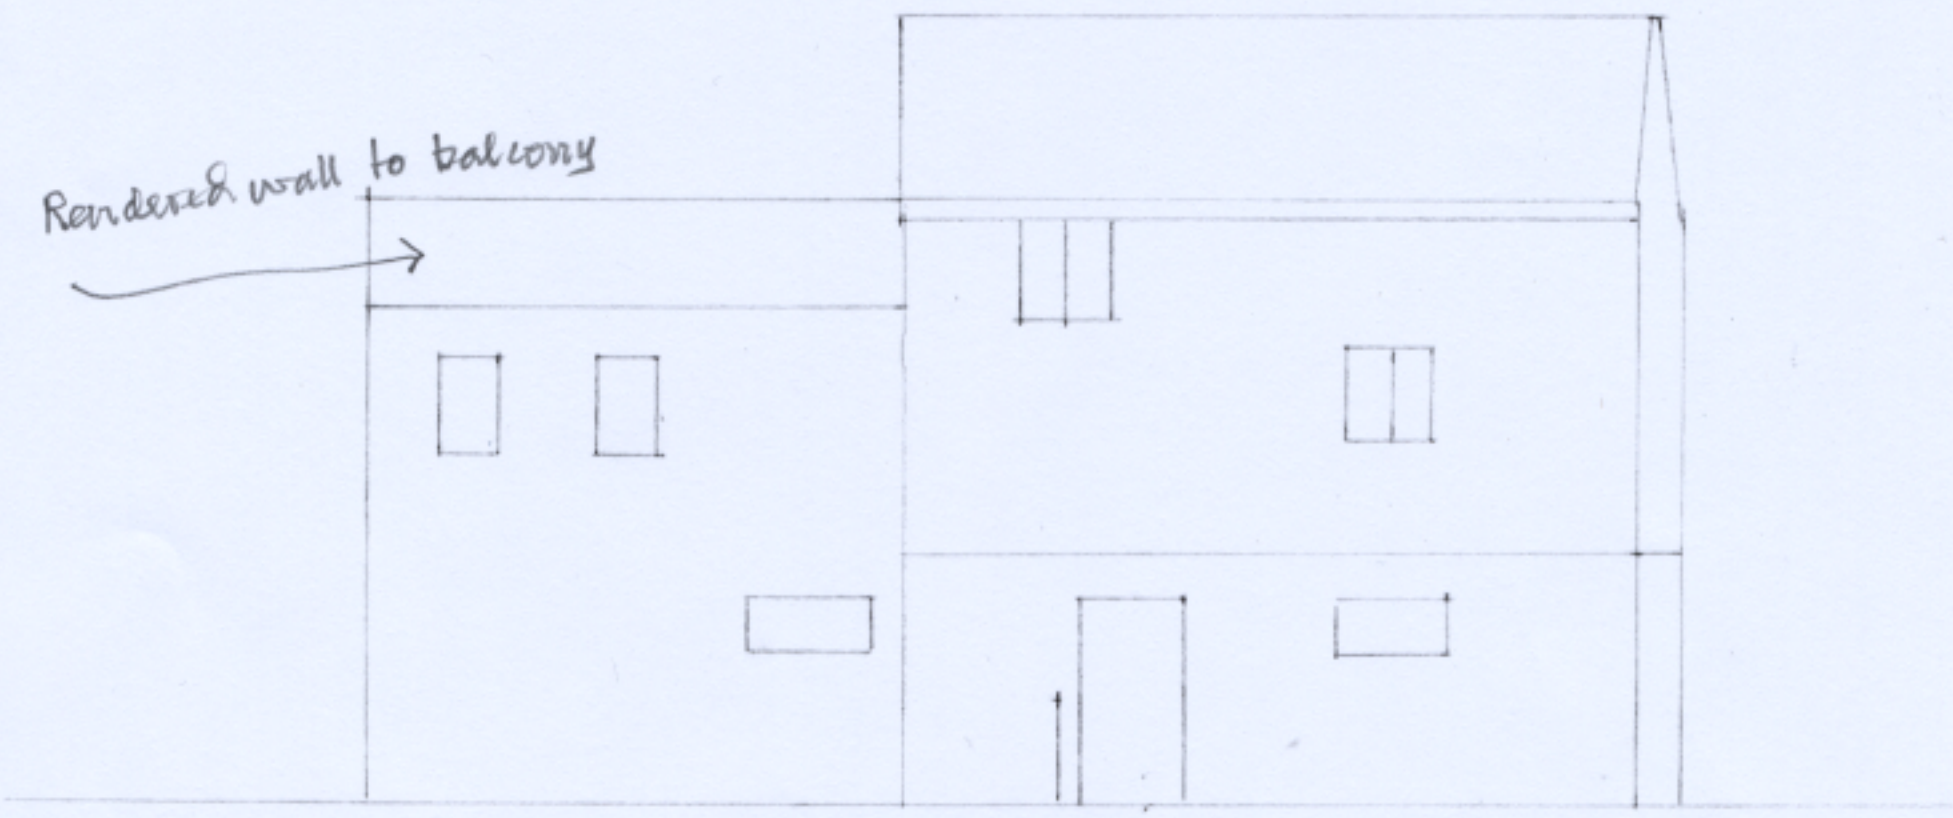

North elevation

5 metres