

St. James The Less Church, 65 Manor Road, Lancing, BN15 0EY

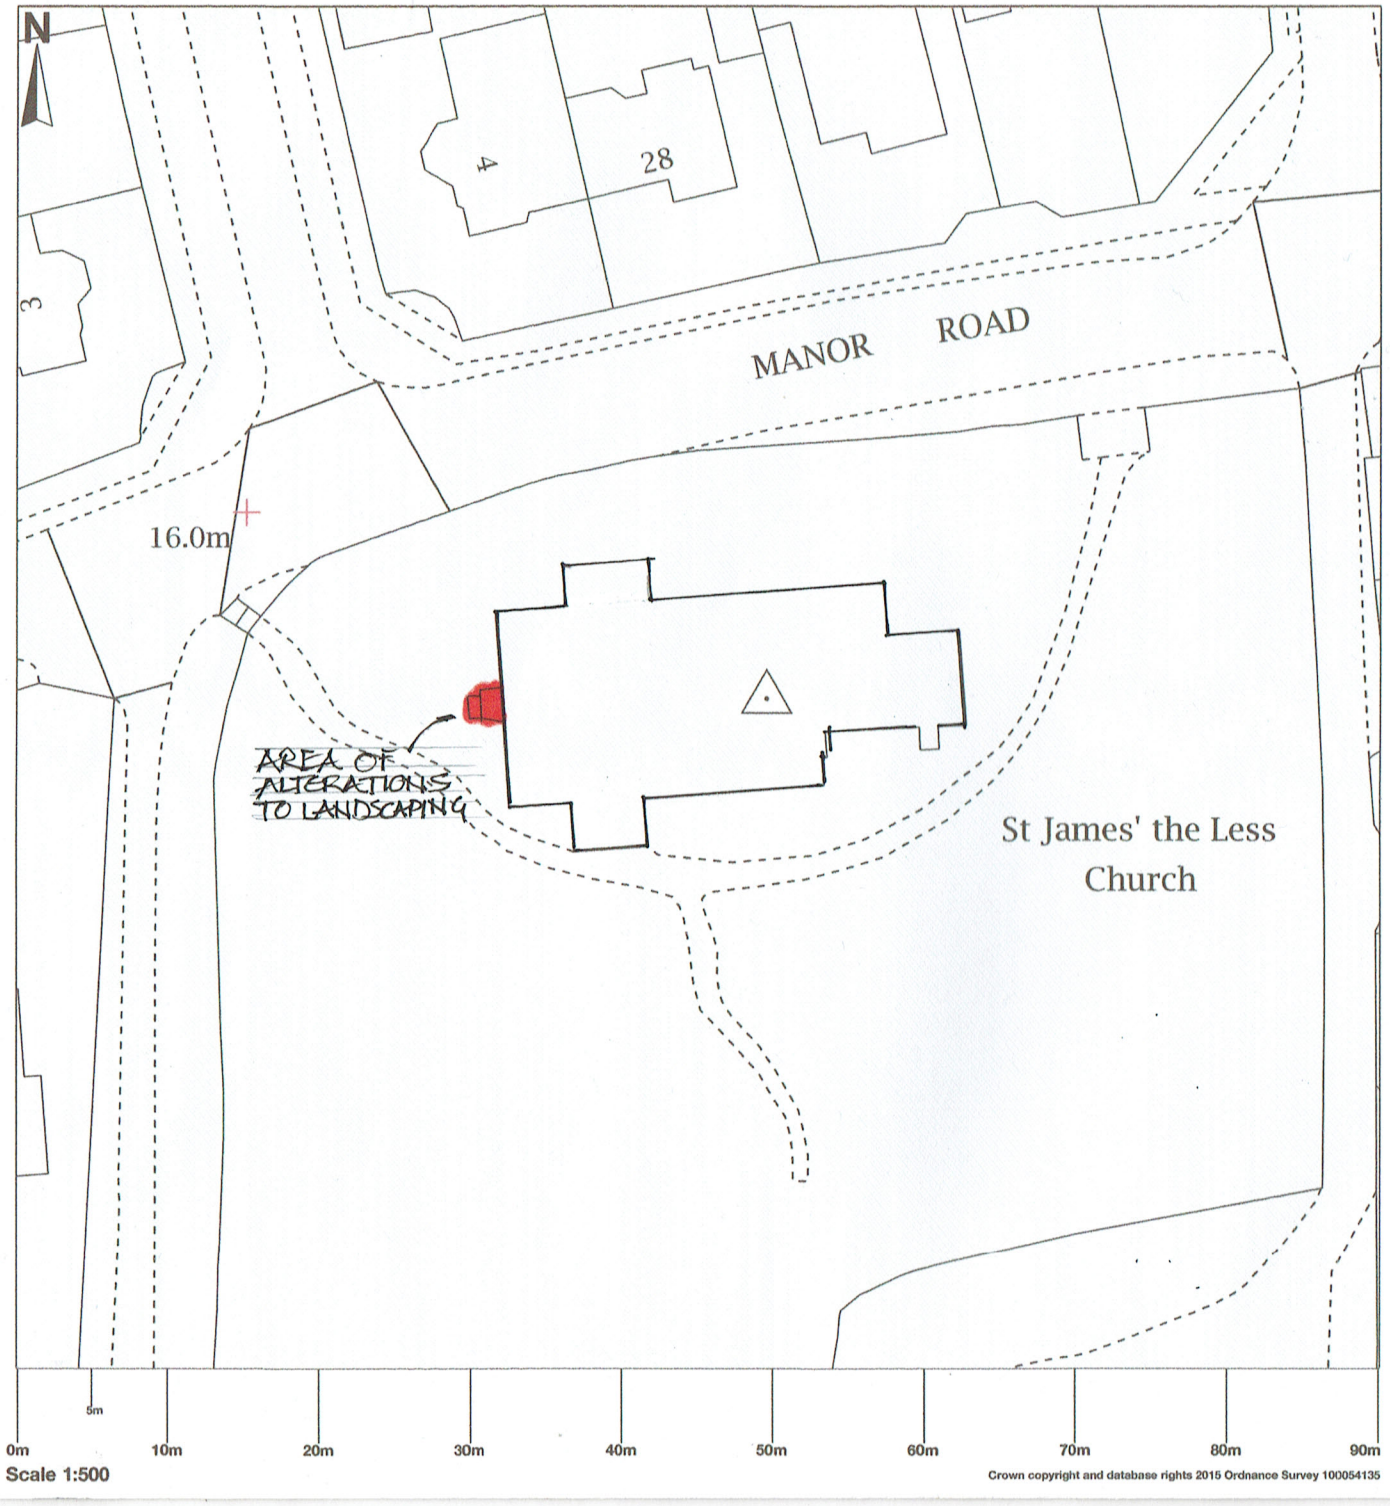

BLOCK PLAN

St James The Less Church, 65, Manor Road, Lancing, West Sussex, BN15 0EY

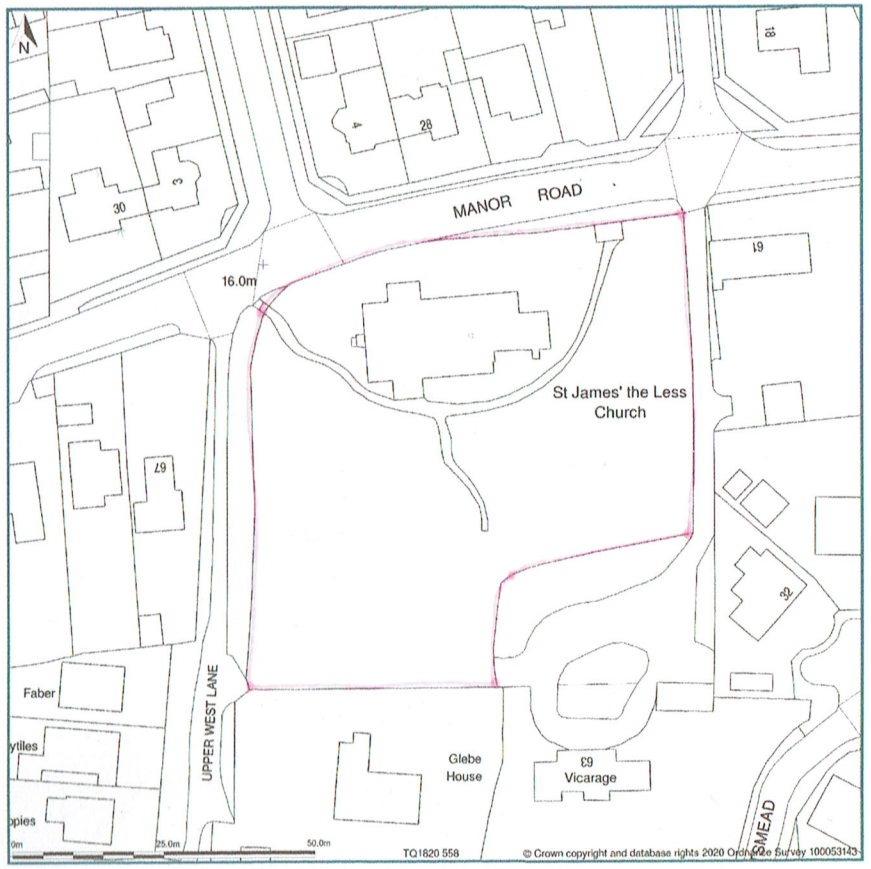

LOCATION PLAN

ST JAMES THE LESS, LANCING
WEST END RE-ORDERING
LOCATION & BLOCK PLANS

ANDY BURRELL
ARCHITECTURE
169 Western Road
Haywards Heath
West Sussex RH16 3LH
Telephone 01444 702708
andy@andyburrellarchitecture.co.uk
www.andyburrellarchitecture.co.uk

Scale	Date	Drawn	No.	Rev.
1:500 1:1250 @A3	4·23		4380/3/01	