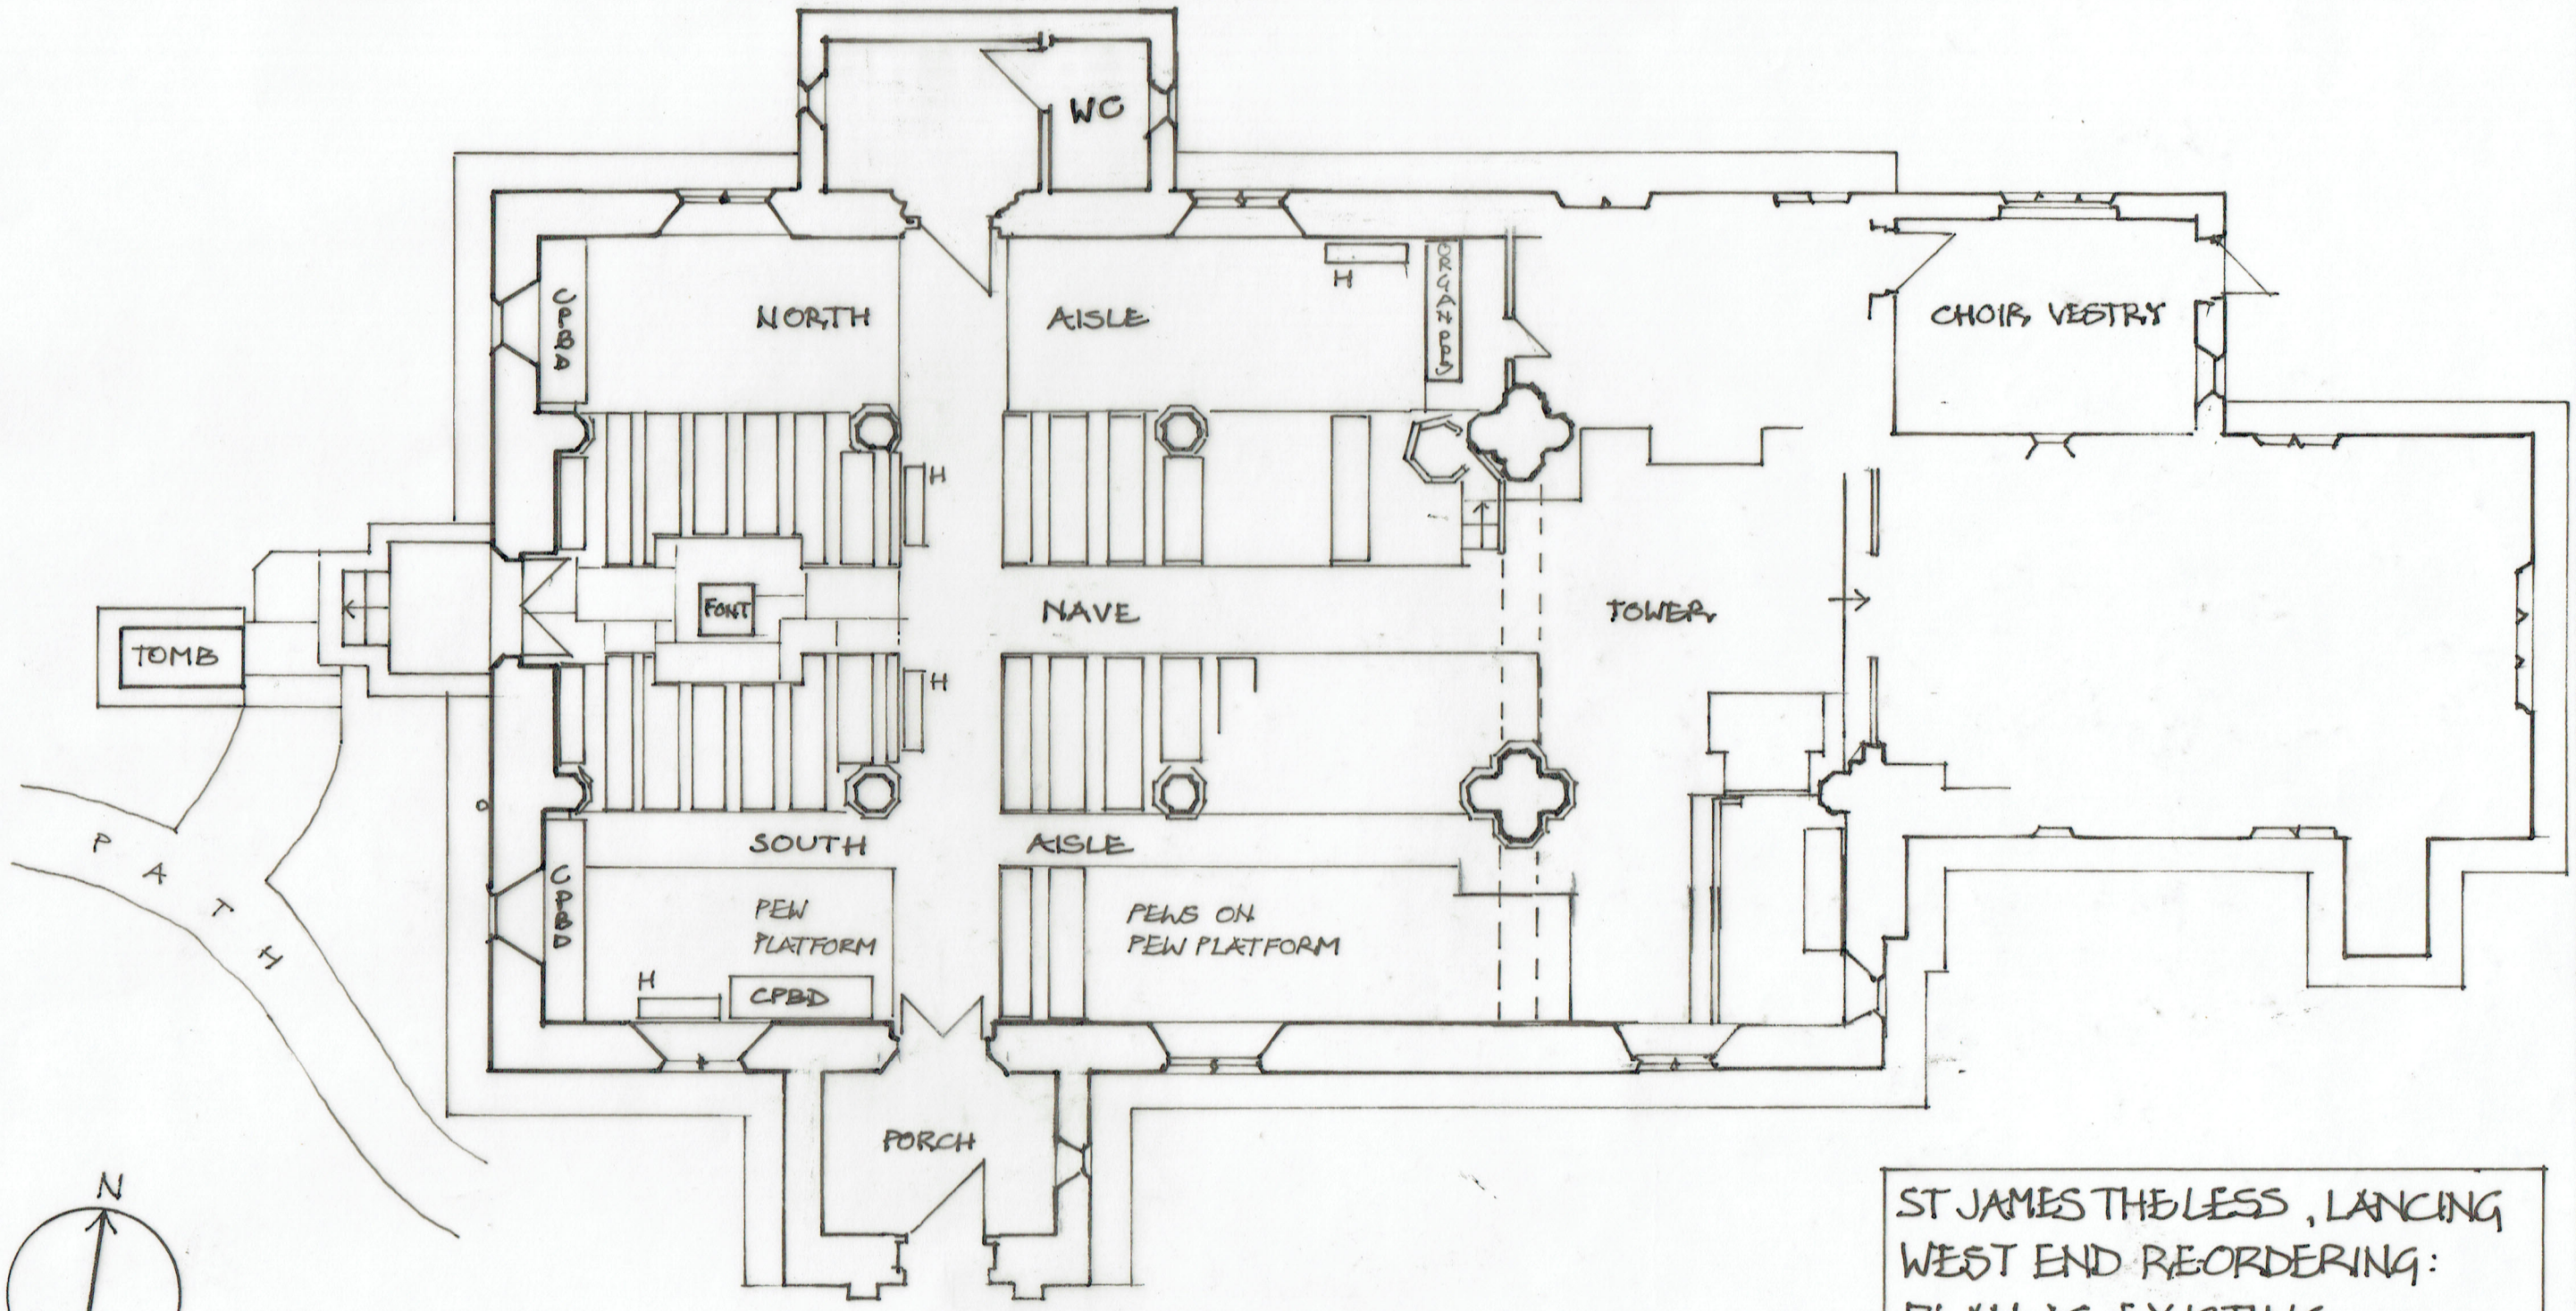


ST JAMES THE LESS, LANCING
WEST END REORDERING:
PLAN AS EXISTING

ANDY BURRELL
ARCHITECTURE

169 Western Road
Haywards Heath
West Sussex RH16 3LH
Telephone 01444 702708
andy@andyburrellarchitecture.co.uk
www.andyburrellarchitecture.co.uk

Scale	Date	Drawn	No.	Rev.
1:100 @ A3	7·2022		4380/3/02	