




EXISTING ELEVATIONS 1:100

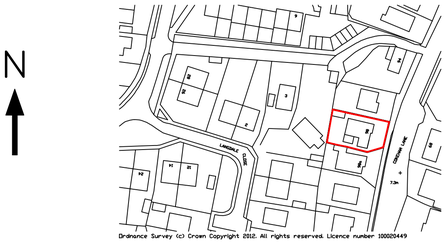


LOCATION 1:1250

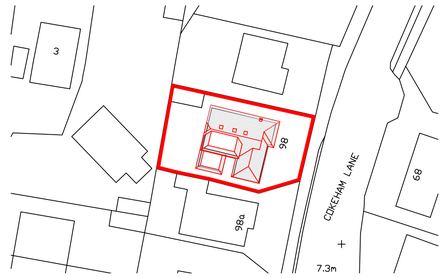


BLOCK 1:500

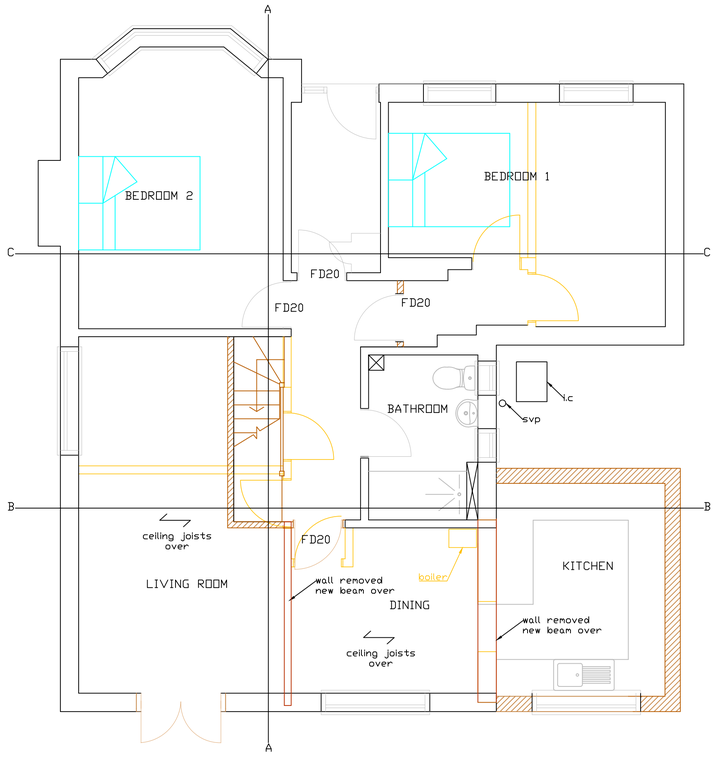


PROPOSED GROUND FLOOR 1:50

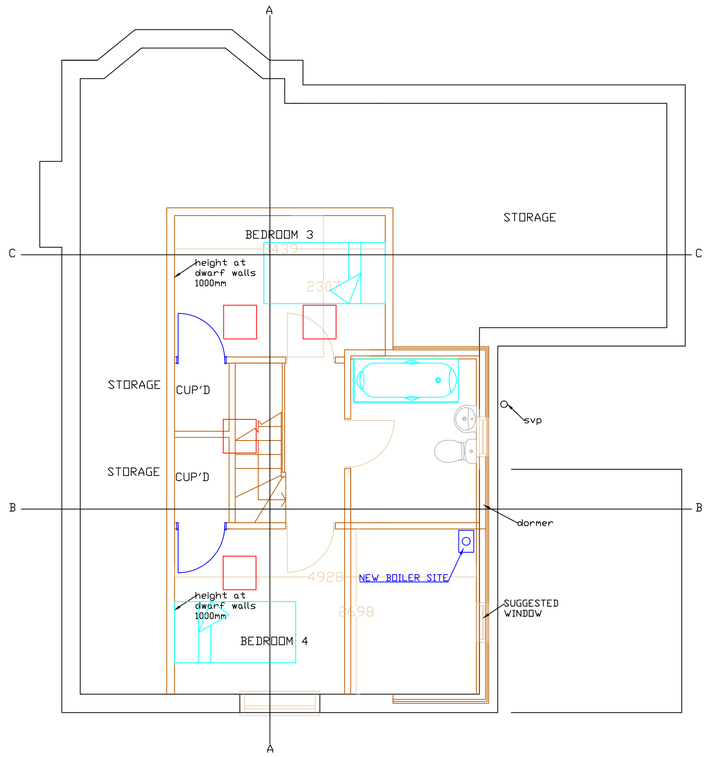


PROPOSED FIRST FLOOR 1:50

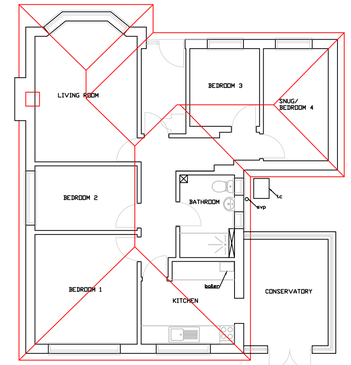


EXISTING FLOORPLANS 1:100

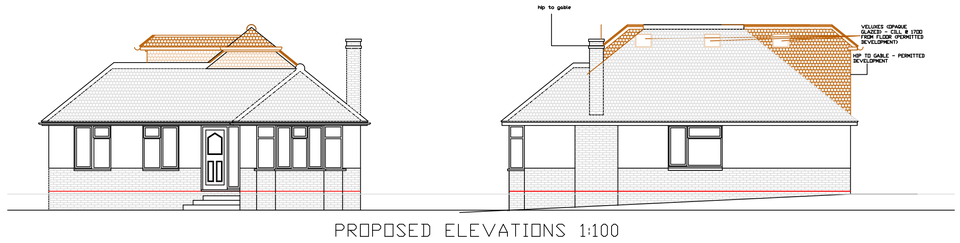

PROPOSED ELEVATIONS 1:100

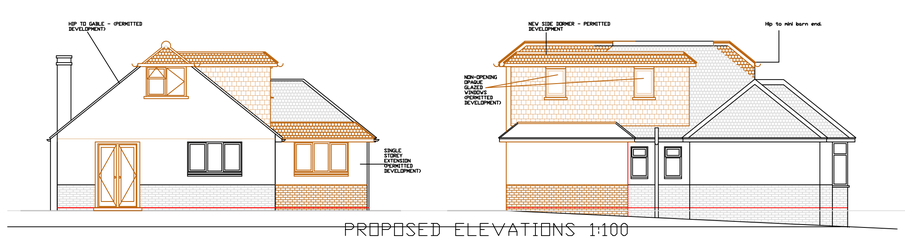


PROPOSED ELEVATIONS 1:100

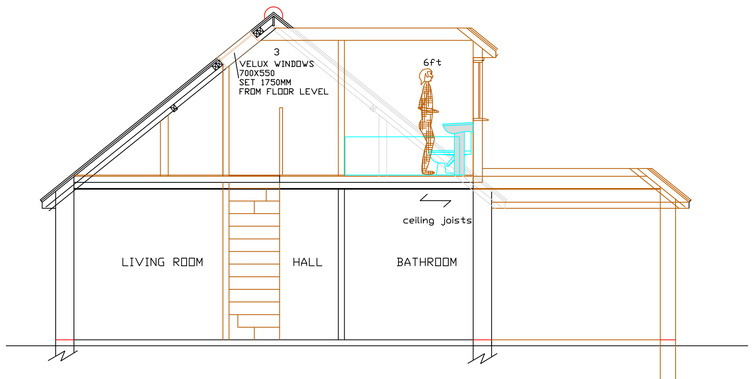


PROPOSED SECTION @ 1:50

SECTION B-B

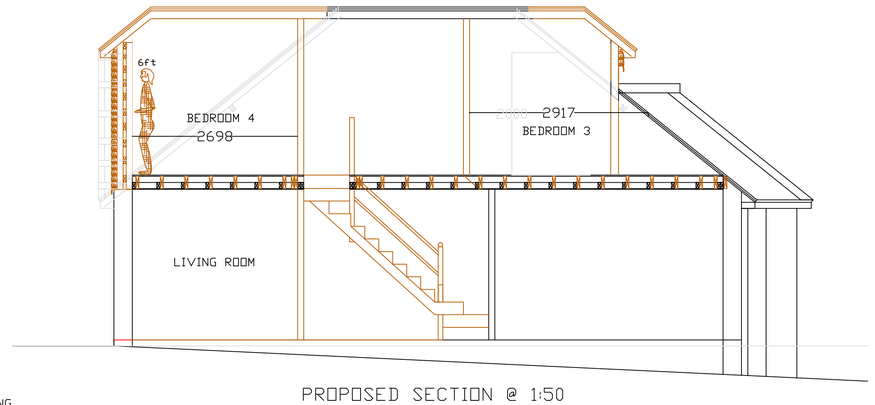

PROPOSED SECTION @ 1:50

SECTION A-A

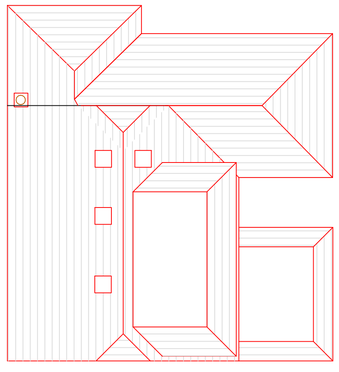

PROPOSED ROOF PLAN 1:100

EXISTING FOUNDATION TO BE CHECKED FOR ADEQUACY or TO THE SATISFACTION OF THE BUILDING INSPECTOR

29/8/12 Revision 3 issued to planning
13/7/12 Issued for Building Control
7/6/12 Issued to Planning
13/5/12 Issued for discussion with Planning
30/4/12 Issued for Planning Application

All dimensions to be checked on site prior to commencement of work, except for planning purposes.

This drawing is the copyright of CALDOTEC LTD and may not be copied, altered or reproduced in any way without written authority.

CALDOTEC LTD
41 WILLOWHAYNE AVE
EAST PRESTON
WEST SUSSEX
BN16 1PL
Telephone
01903 859176

EXISTING & PROPOSED FLOORPLANS, ELEVATIONS, ROOF PLAN & LOCATION
98 Cokeham Lane
Sompting
BN15 9SJ

CLIENT Mr & Mrs Upton

Issue	Details	By	Date
REV 3	opaque glazing added to veluxes		29/8/12
REV 2	front dormer removed (hip to gable)		13/7/12
REV 1	EX/PRO. NEW PLAN. + SEC.	MO	09/05/12

SCALE AS SHOWN on A1
DATE FIRST ISSUE 30/04/12
DRAWING NUMBER 11074/01 R3