0m 2m 4m 6m 8m 10m

VISUAL SCALE 1:100 @ A3

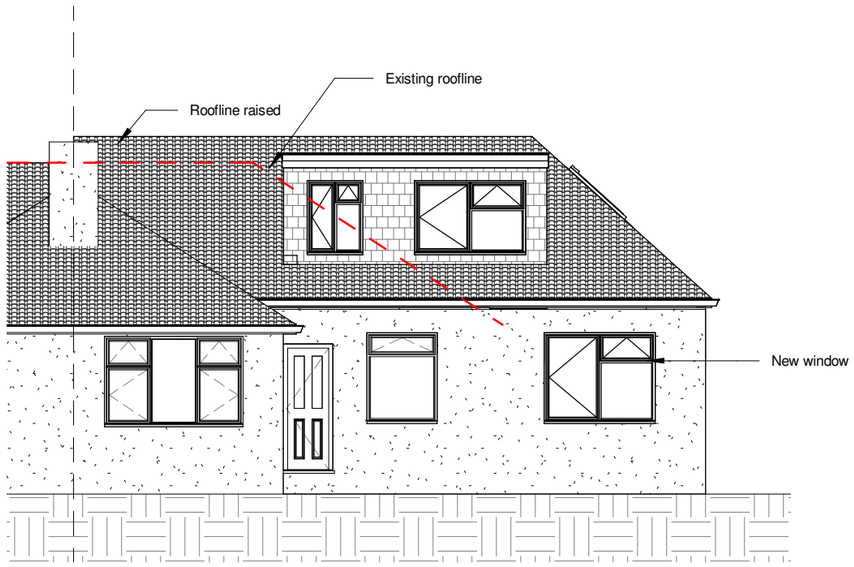

1 ELEVATION FACING WEST

1 : 100

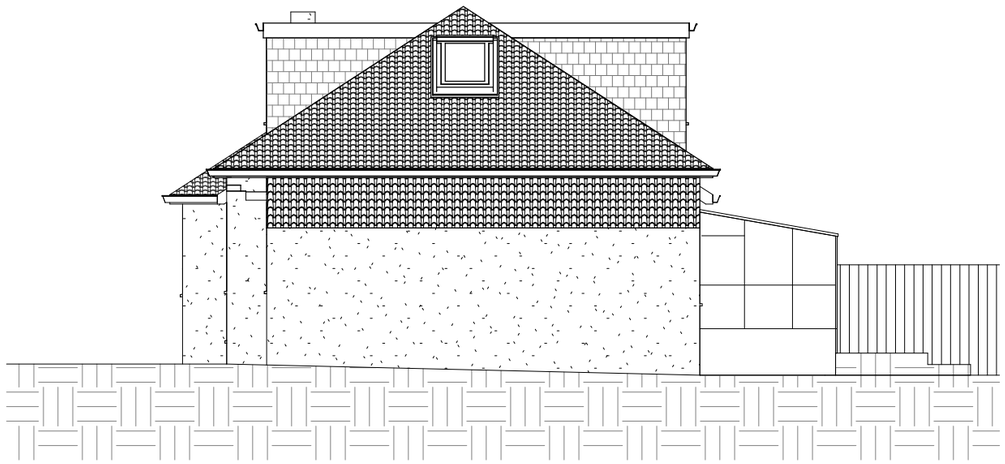

2 ELEVATION FACING SOUTH

1 : 100



3 ELEVATION FACING EAST

1 : 100

KRONA DESIGN

ARCHITECTURAL DESIGN & DRAFTING

4 Union Place | Worthing | BN11 1LG
info@kronadesign.co.uk | kronadesign.co.uk
Tel: 01903 256150 Mob: 07827 994111

PROJECT
Proposed Roof Extension & Conversion

ADDRESS
2 Herbert Road
Sompting
West Sussex

TITLE
Proposed Elevations

CLIENT
Matt MacFarlane

DRAWN	STATUS	DATE
JLB	Design	29/09/21

SCALE (@ A3)	PROJECT NUMBER
1 : 100	KD.1229

DRAWING NUMBER	REV
A.201	B

© KRONA DESIGN