



First Floor Plan

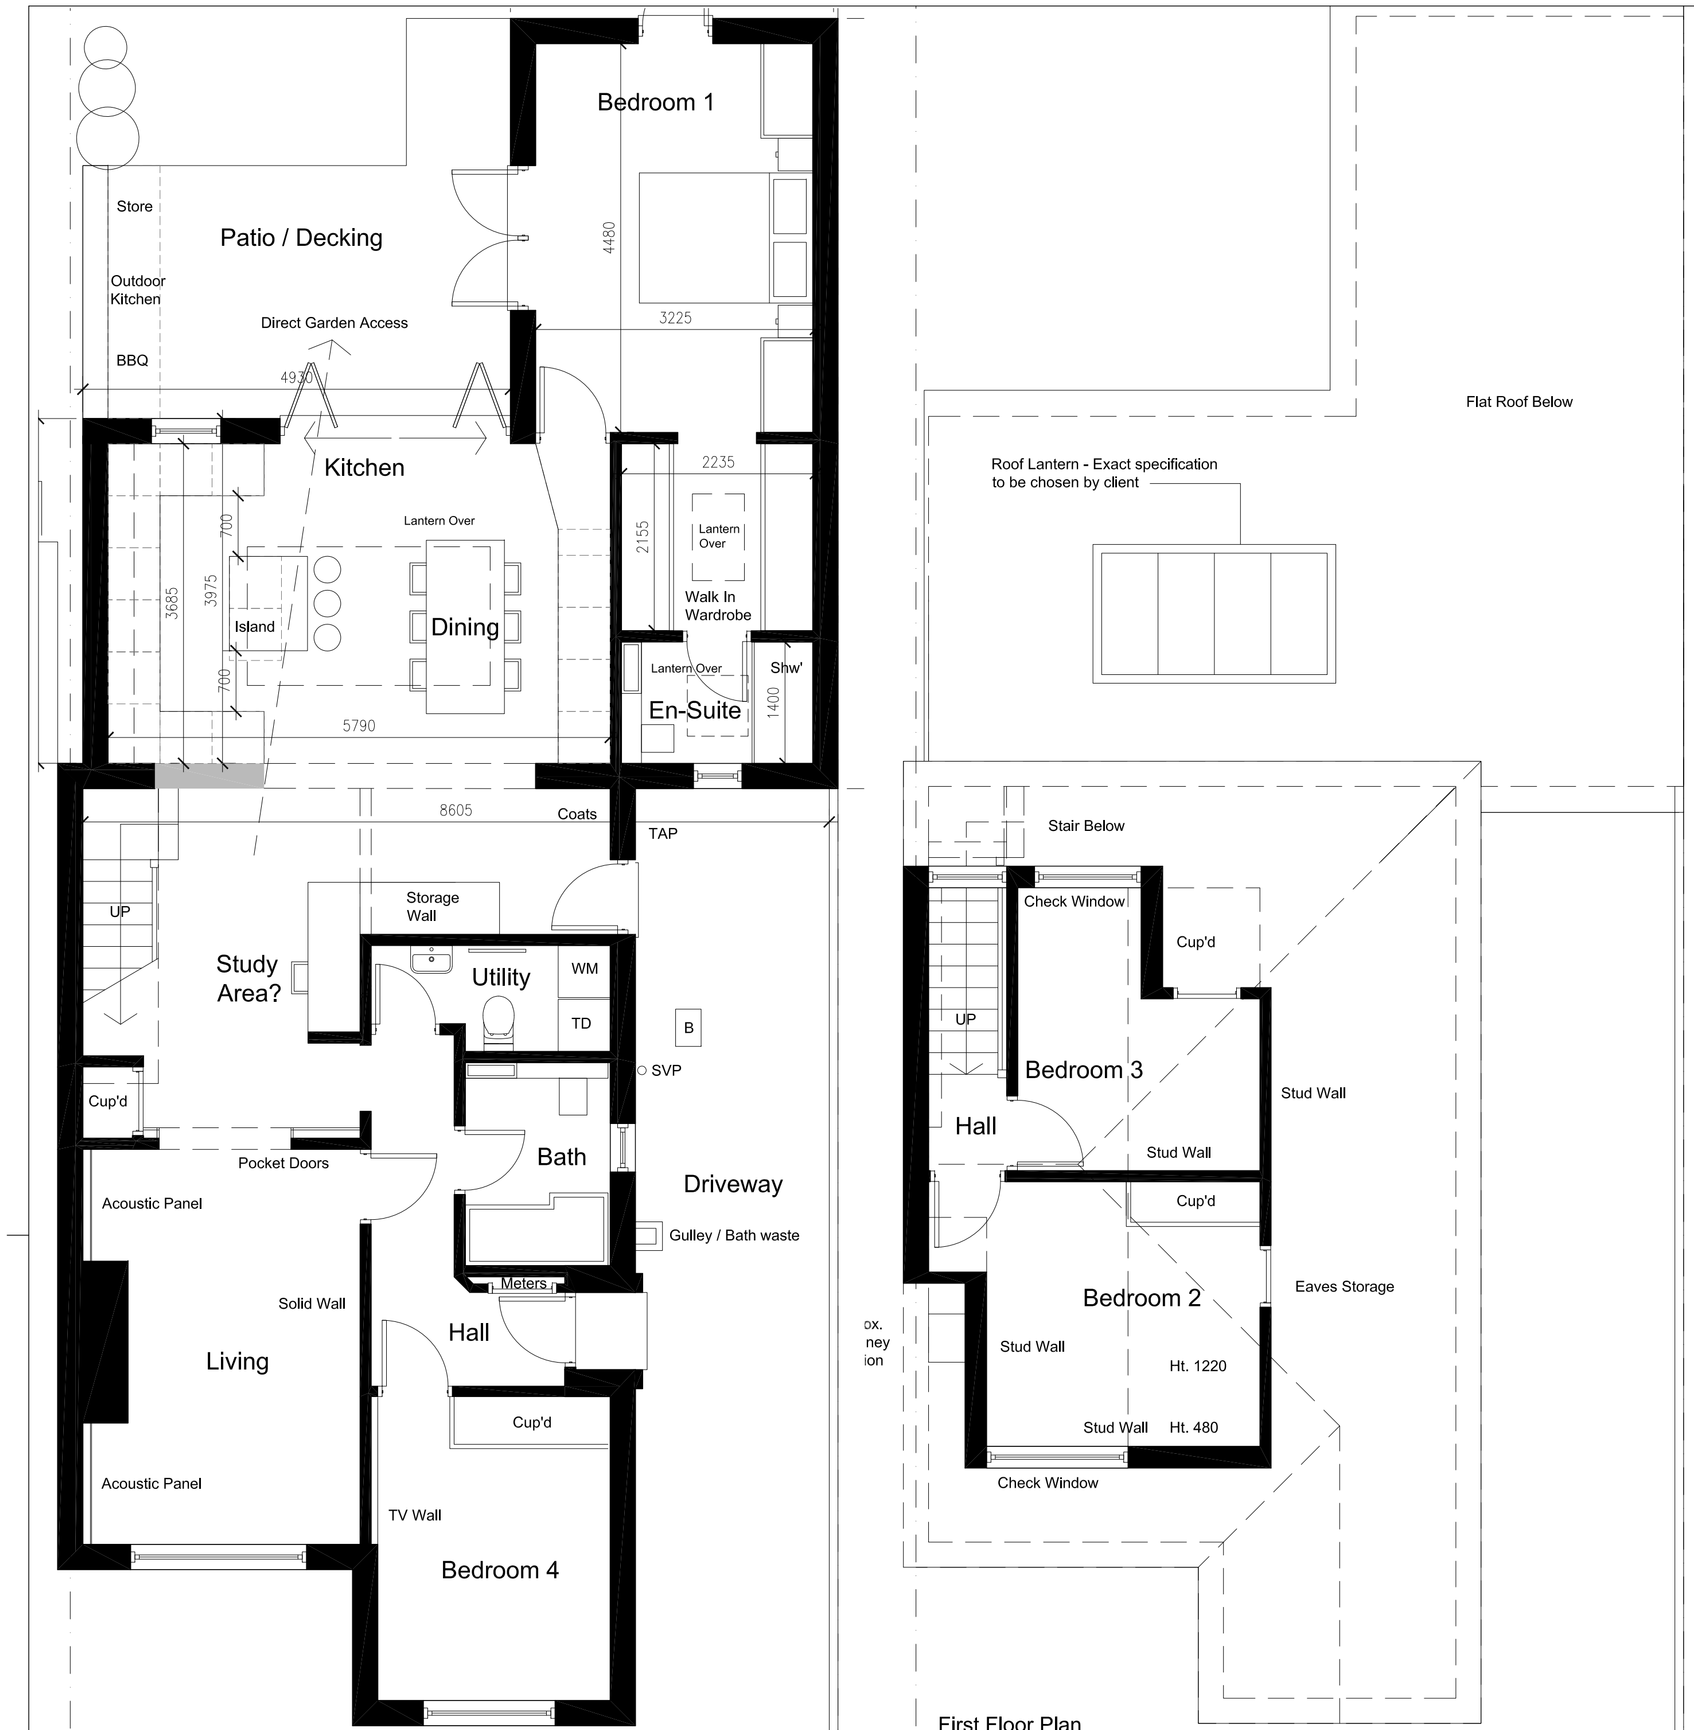

West Elevation / Section

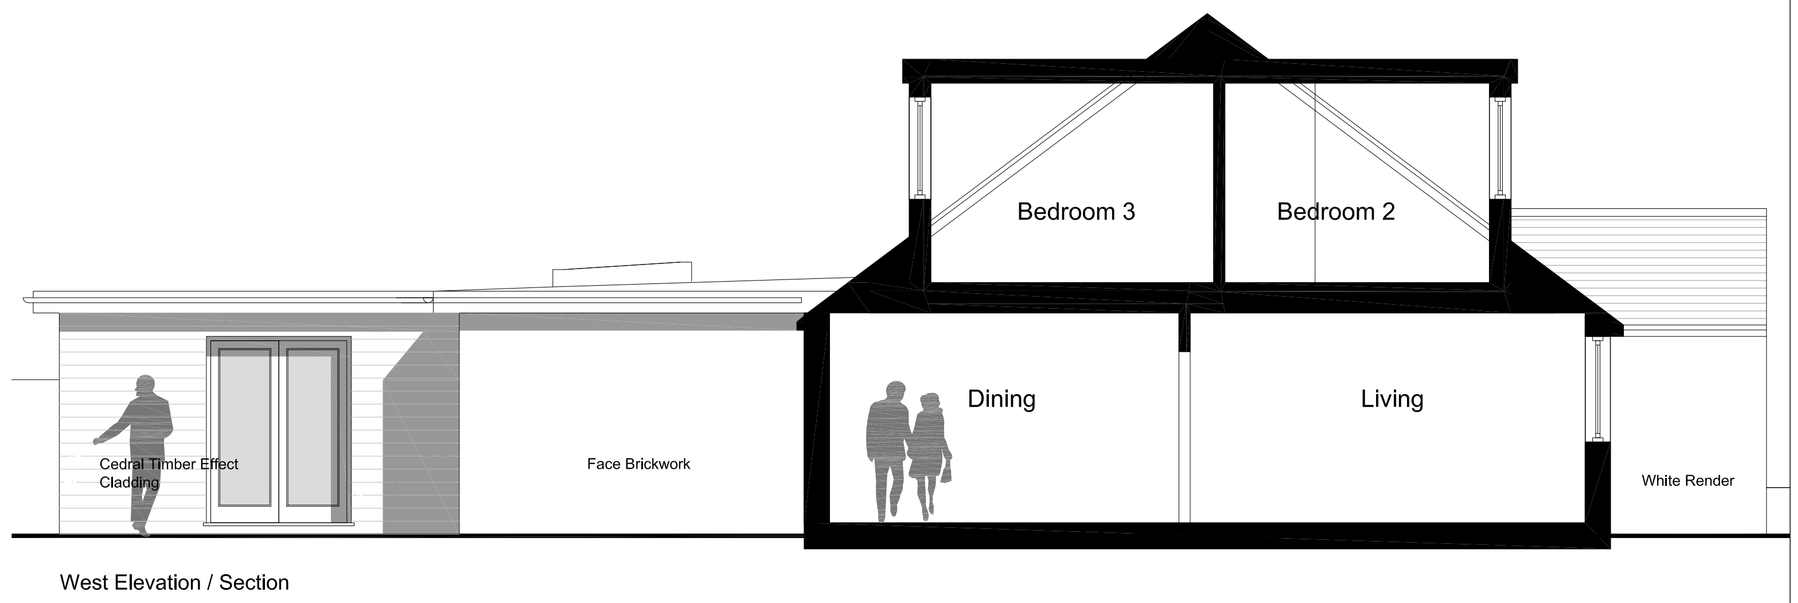

North Elevation




Block Plan 1:500

Scale Bar 1-10m @ 1:500



Location Plan 1:1250

Scale Bar 1-25m @ 1:1250

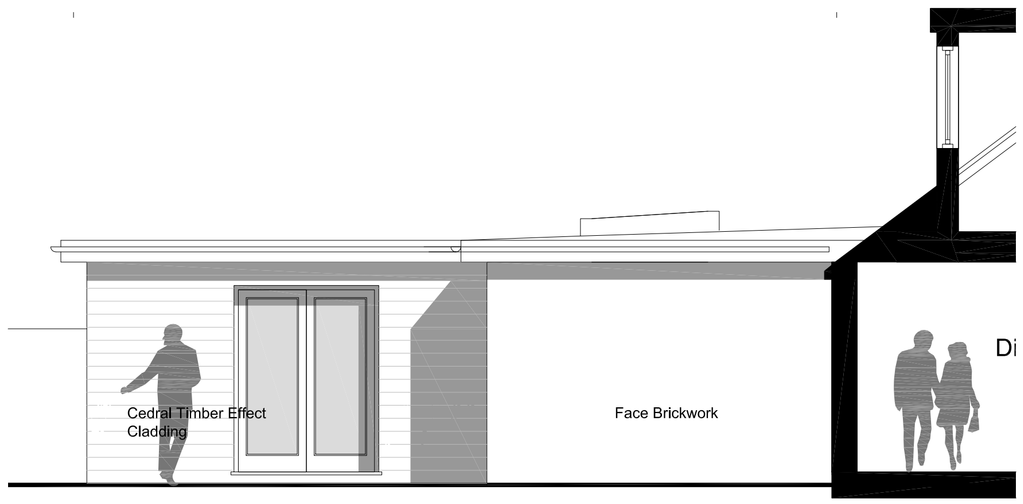

West Elevation / Section



South Elevation



East Elevation

Scale Bar 1-10m @ 1:50

amendments

client
Luke Blackman

job
24 Muirfield Road
Worthing
BN13 2NA

drawing number
02C

drawing title
Proposed Plans, Section & Elevations
PLANNING

date
February 2023

scale
1:50 @ A1

Do not scale off drawing
Check all dimensions on site before all work is commenced
All goods materials workmanship to conform with current building regulations BSS and COP's