

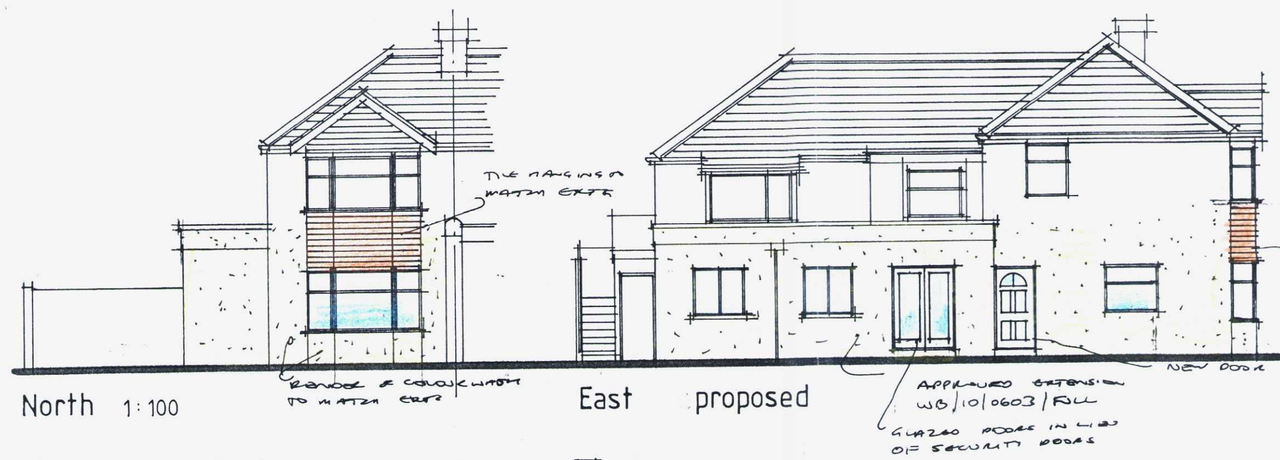



North 1:100 East proposed

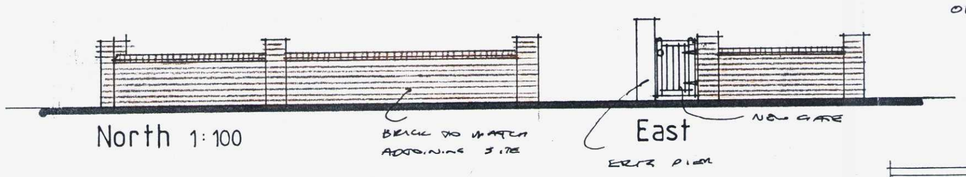


North 1:100 East

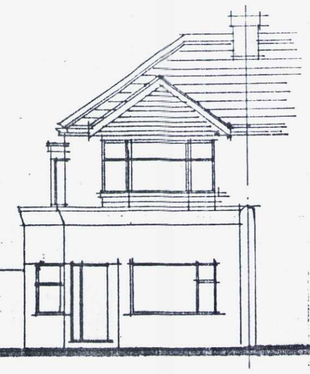


North

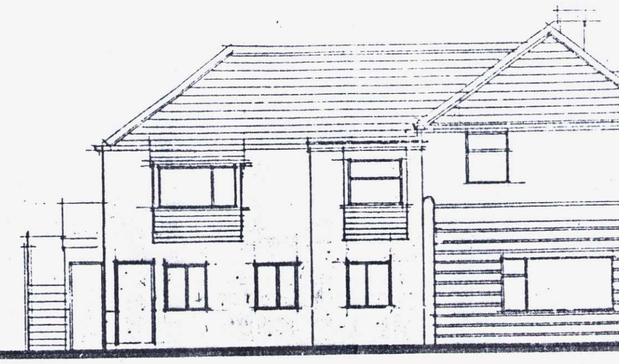


East existing

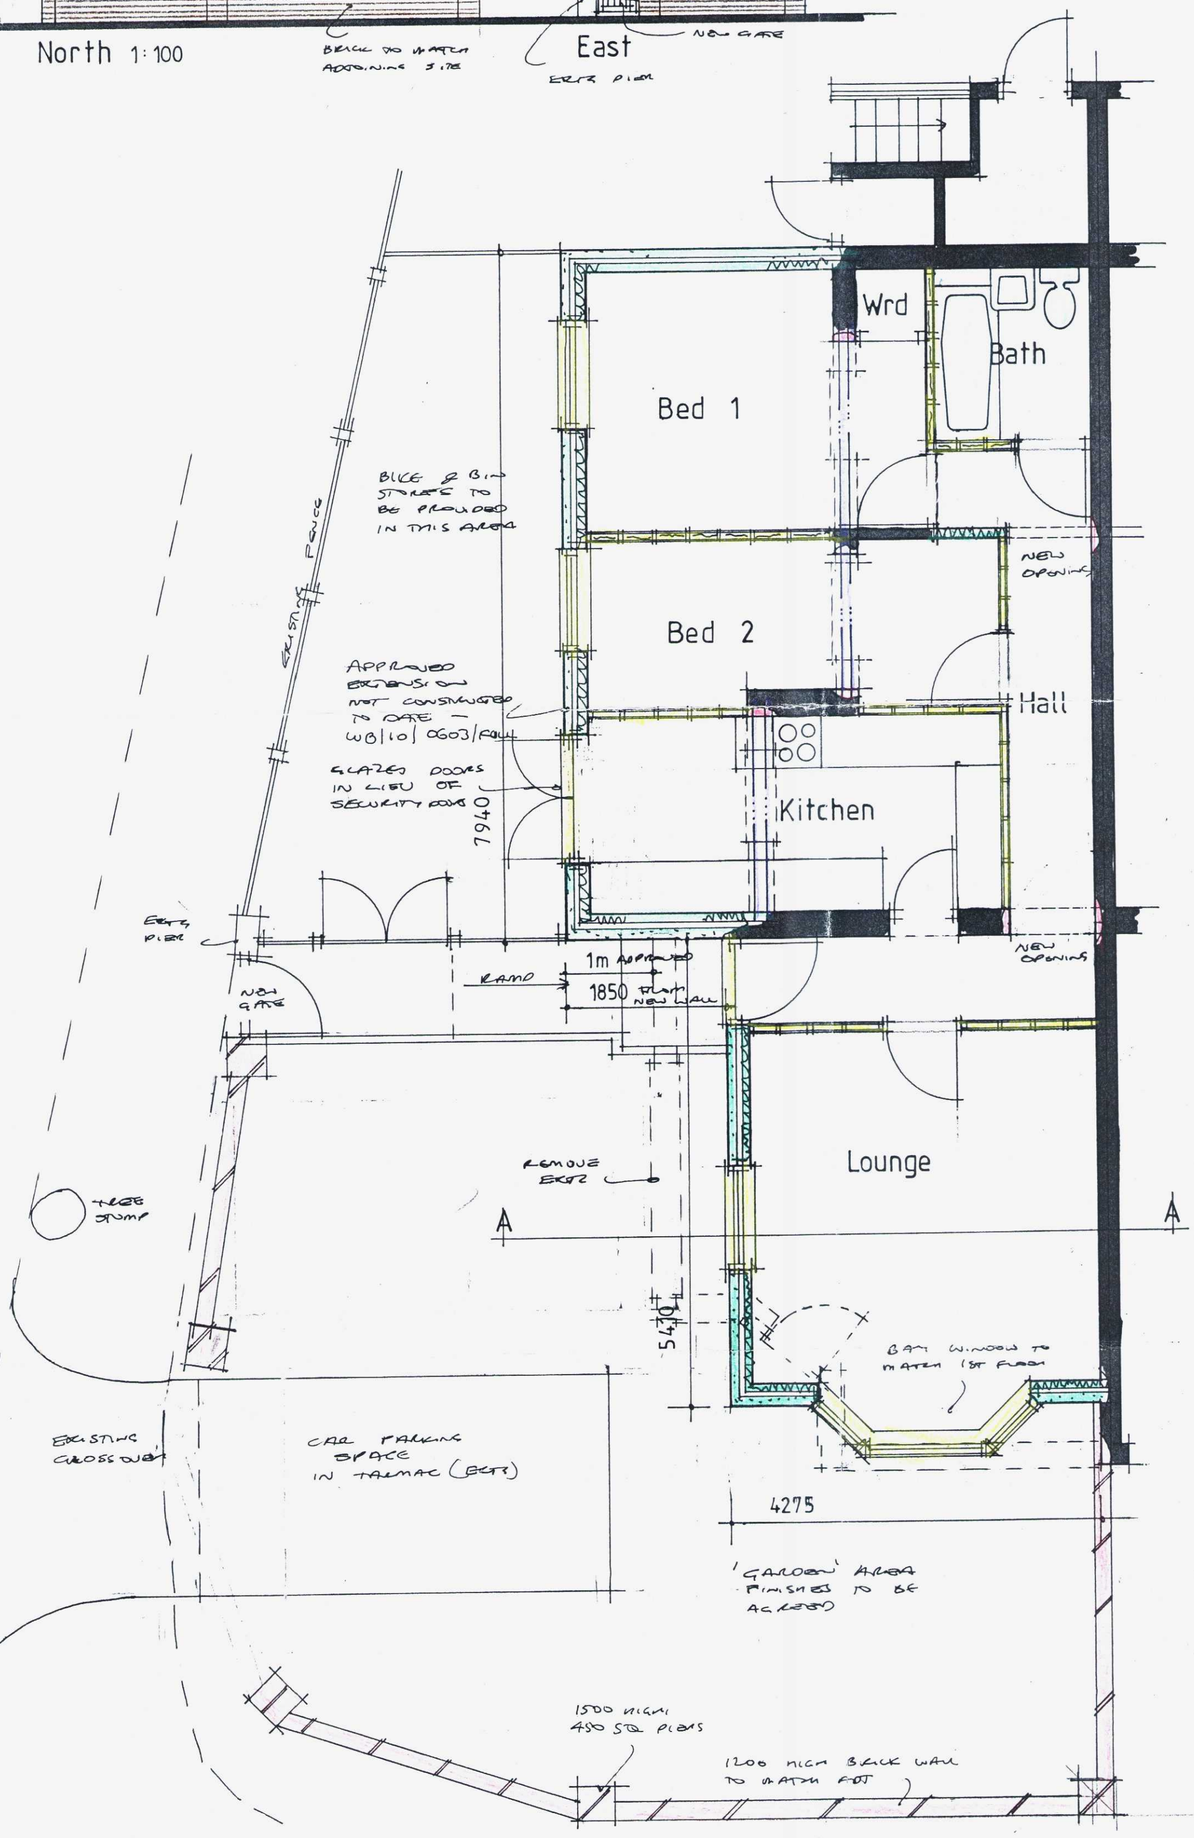


Plan 1:50

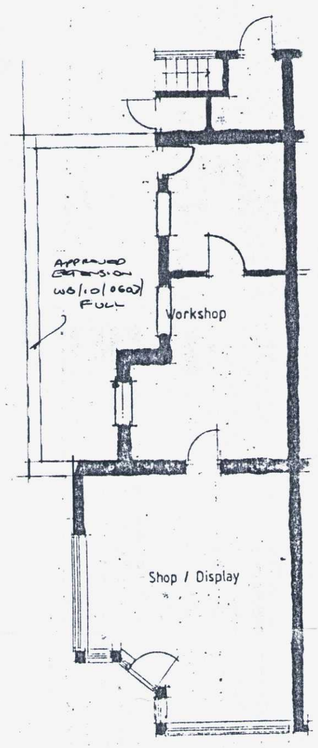

Extg plan 1:100

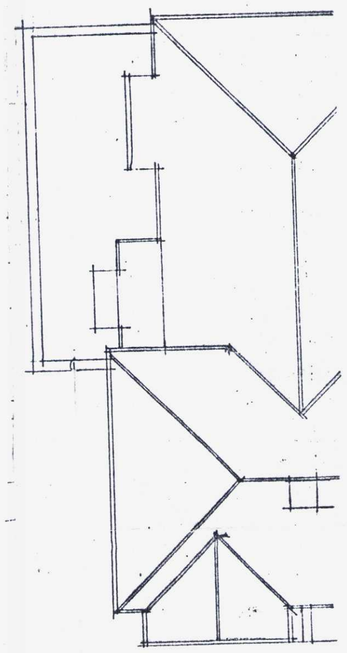

Roof plan 1:100

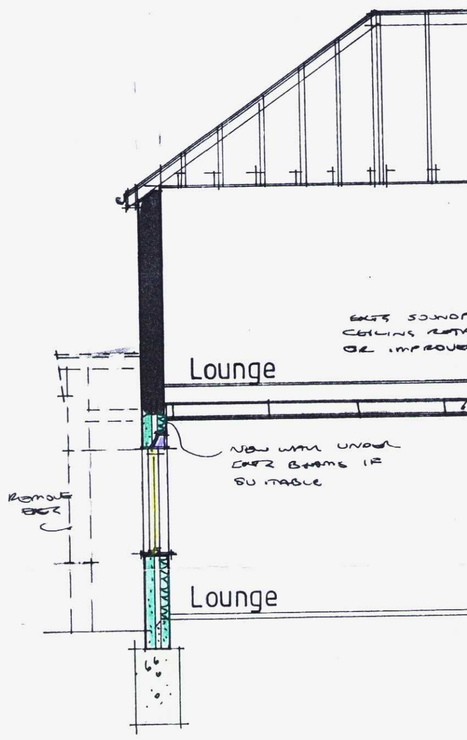

Section AA 1:50

All electrical works to meet requirements of Part P (Electric Safety) Installation to be design installed, inspected and tested b person competent to do so.
Council to be satisfied that Part has been complied with, by issu of appropriate BS7671 electrical installation certificate for works b person competent to issue same