GENERAL NOTES

All materials and products to be used strictly in accordance with the manufacturers recommendations.

All dimensions to be checked on site prior to construction.

Paul Nye Limited
Paddock House, Pulborough Road
Cootham, Pulborough West Sussex
RH20 4LN
tel 01903 746034

© Copyright Reserved

Title
Location Plan
Block Plan

Scales 1 : 1250 & 1 : 200 @ A3

Development
Proposed Rear Conservatory
at
54, Crafton Gardens
Lancing, West Sussex
BN15 9SP

Client Ms L Wilson

Date May 2013

Drawing No LW\13-331\04

revisons

LOCATION PLAN Scale 1 : 1250

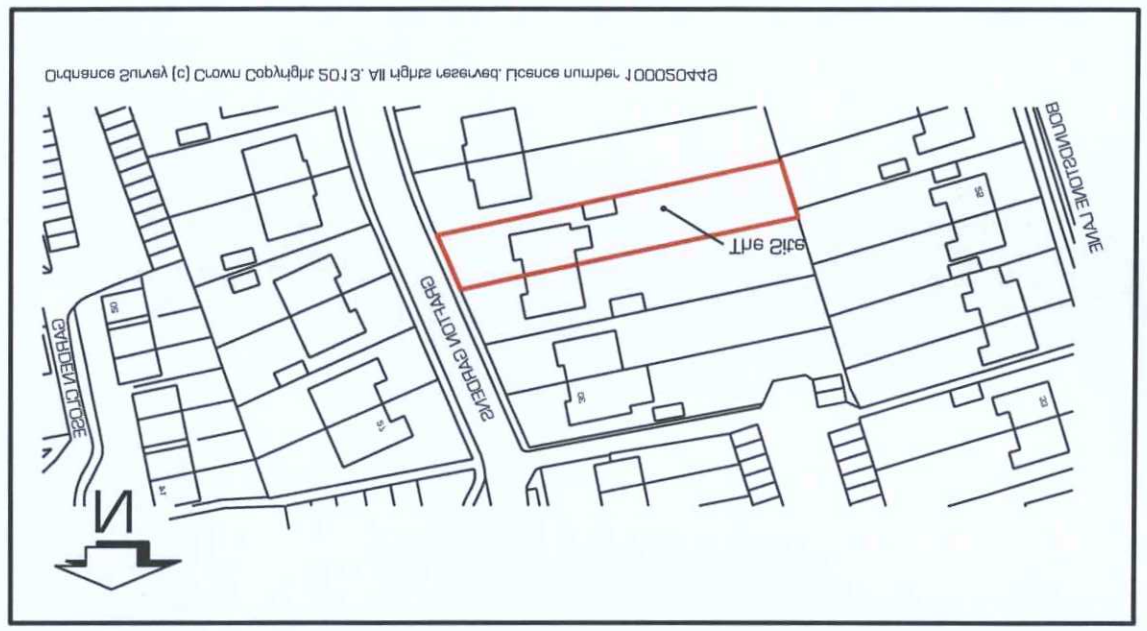

Ordnance Survey (c) Crown Copyright 2013. All rights reserved. Licence number 100020449

BLOCK PLAN Scale 1 : 200

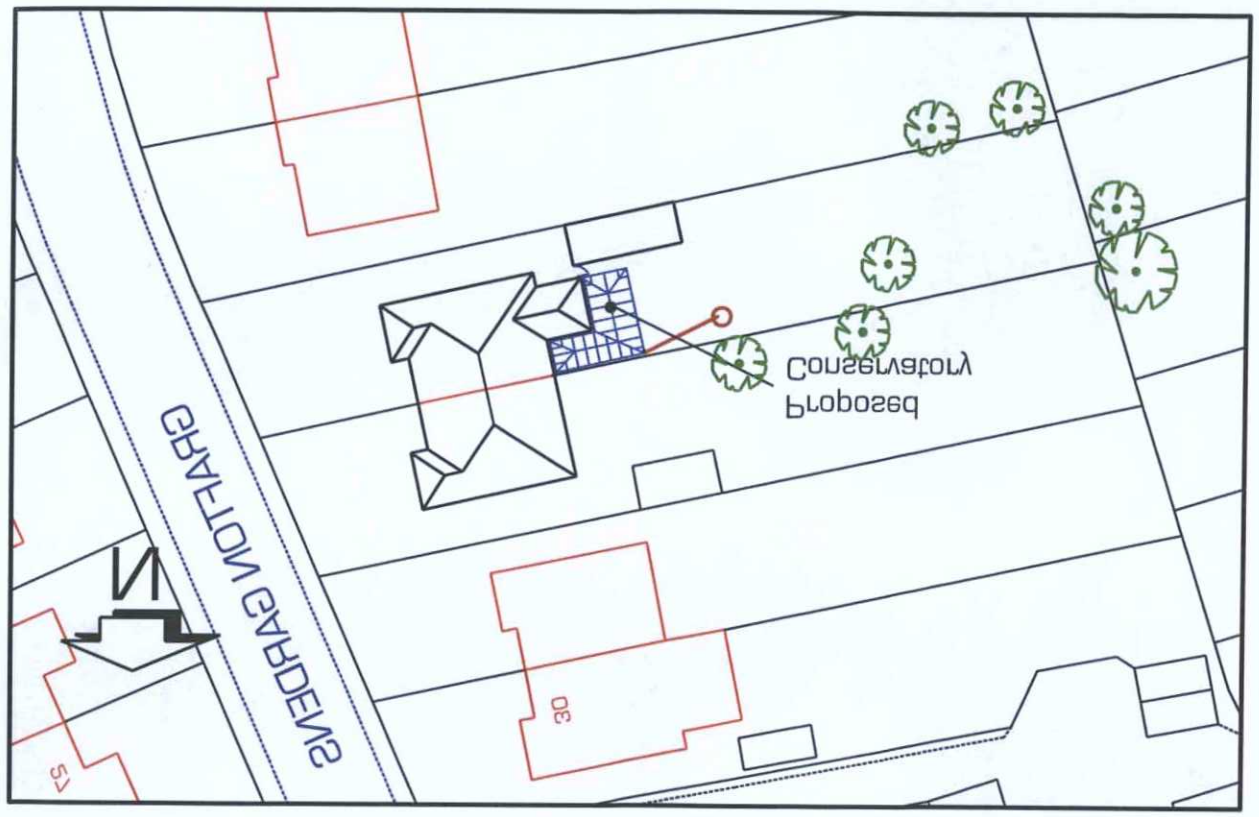

ADUR & WORTHING
AWDW/0032/13
DATE 4 JUN 2013
VALID