

CDM 2015 Health & Safety Information


This information relates only to 'Significant Hazards' identified on this drawing and is to be read in conjunction with the Designer's Hazard Register.

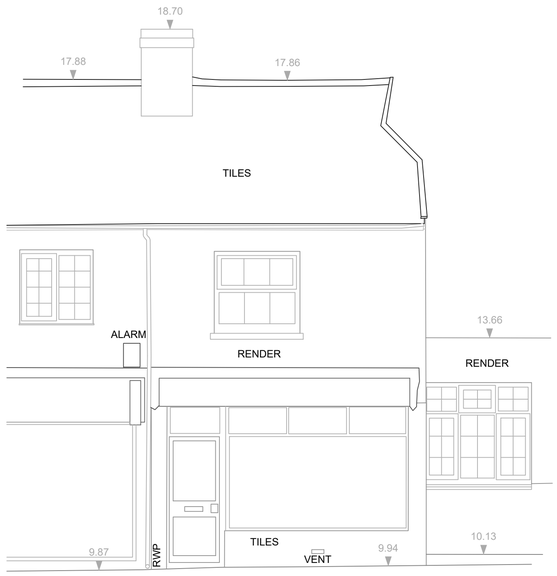


Existing West Elevation
Scale 1:50

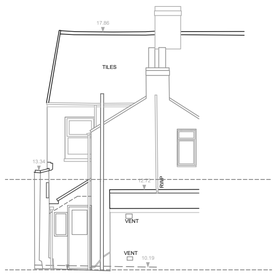


Existing East Elevation
Scale 1:100

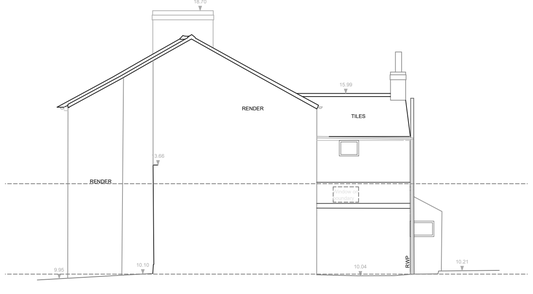


Existing South Elevation
Scale 1:100

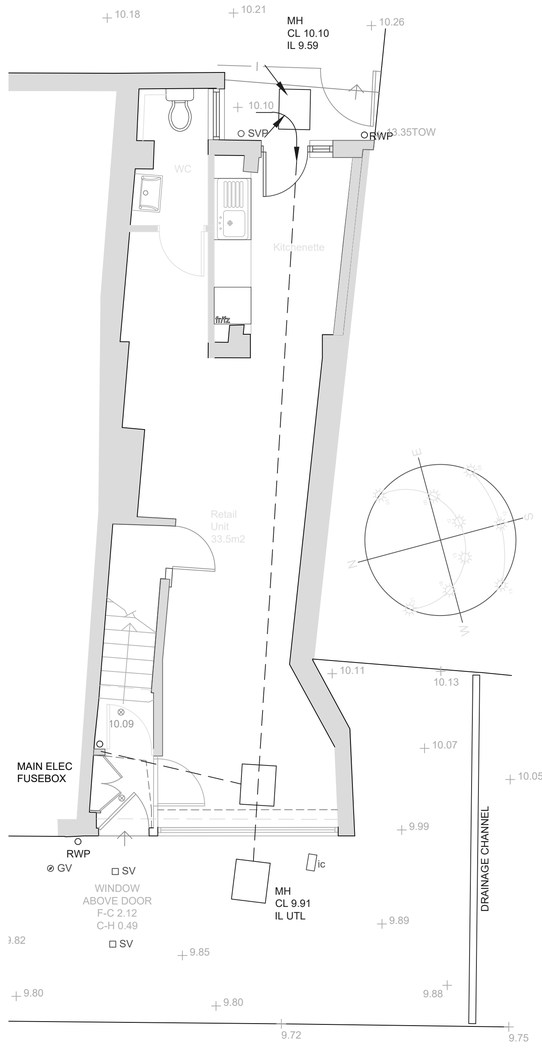

Existing Ground Floor Plan
Scale 1:50

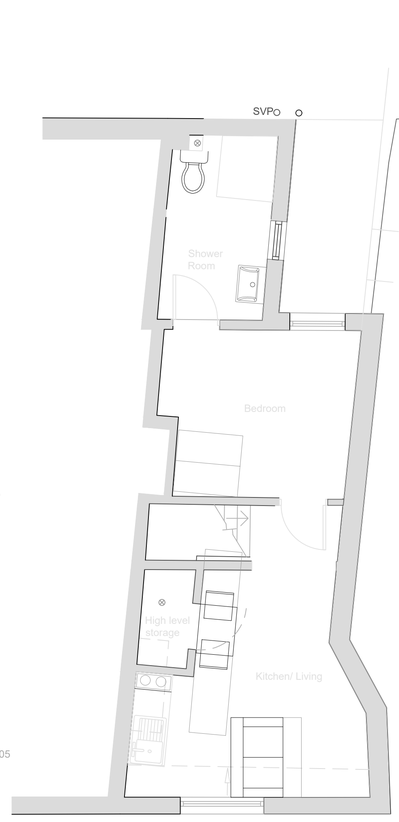

Existing First Floor Plan
Scale 1:50

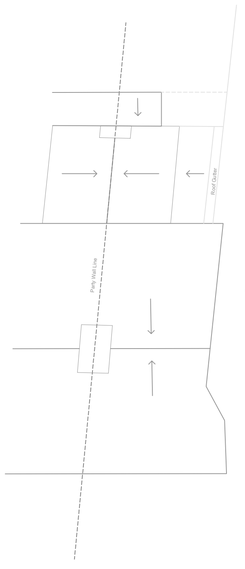

Existing Roof Plan
Scale 1:100

No dimensions to be scaled from drawing except for the purposes of Planning Applications. The contractor should check all dimensions on site. It is the contractors responsibility to ensure compliance with Building Regulations.

Client's Name: Brian Dodd

Drawing Title: Existing Plans and Elevations

Drawn | Checked | Date: August 2022

Job No: 2100 | Drawing No: 006 | Rev: A

Job Title: 11 South Street, Lancing

Scale: SCALE VARIES

Status: APPROVAL

Rev	Date	Revision Details	Dr	Ch