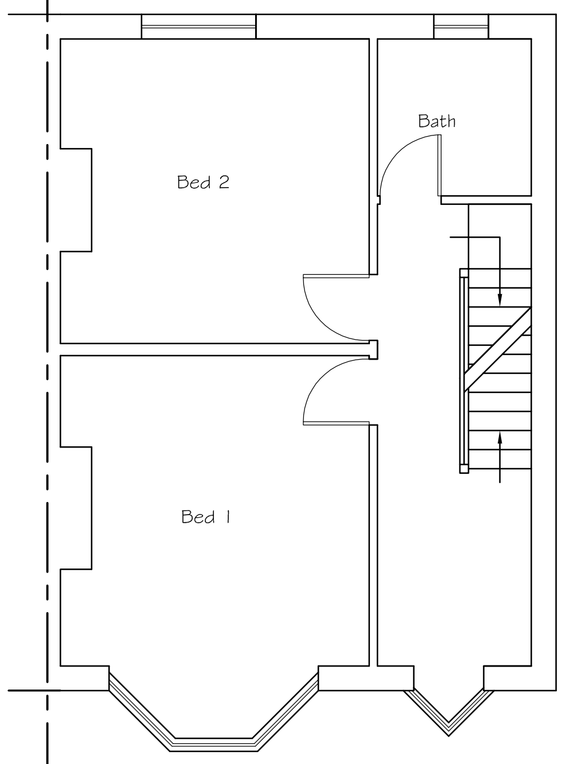

Proposed First Floor Plan

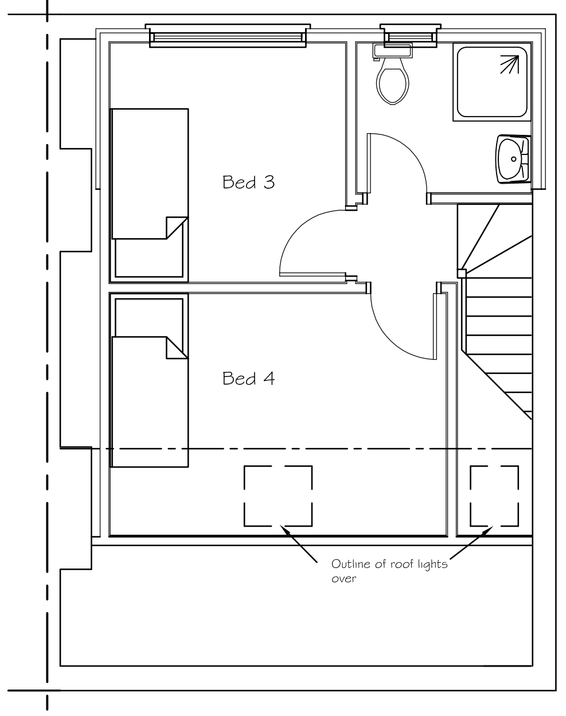

Proposed Second Floor Plan

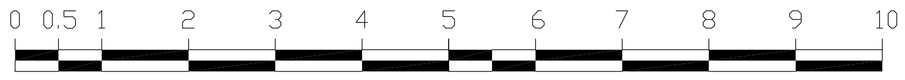

SCALE 1:50

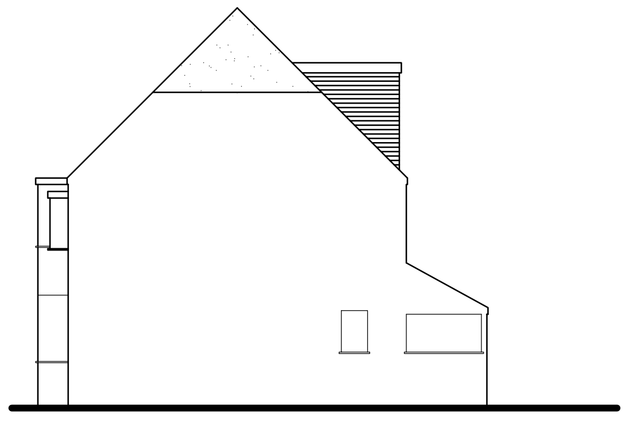

Proposed Side (North) Elevation

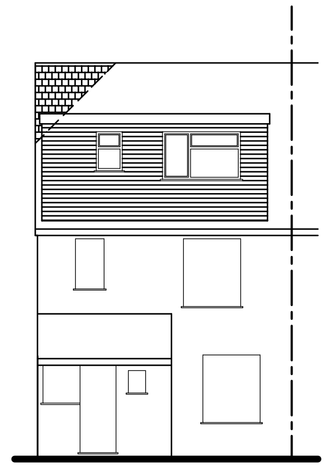

Proposed Rear (West) Elevation

Note: All materials to match existing and roof lights not to project more than 150mm above plane of roof

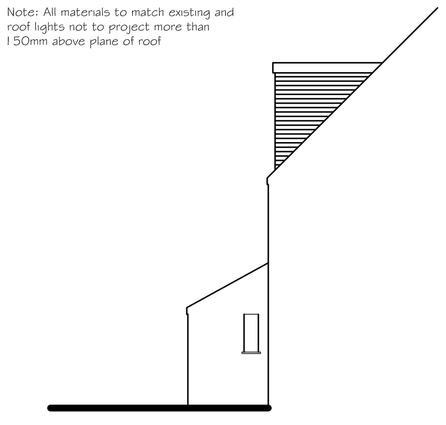

Proposed Side (South) Elevation

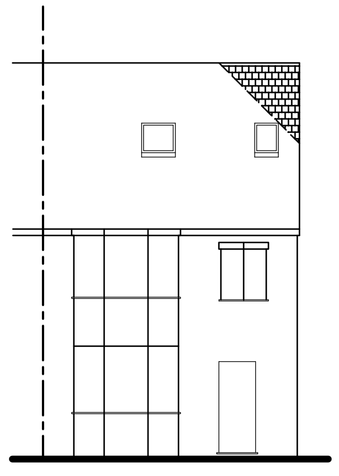

Proposed Front (East) Elevation

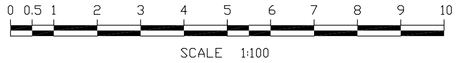

SCALE 1:100

Tony Rogers
Building Consultants
Address: 40 Dawn Crescent, Upper Beeding
West Sussex, BN44 3WH
Telephone: 01903 815225 Fax: 01903 815225

Rev.	Date:	Revision Description:

Client: Mr & Mrs R Ansell

Address: 78 Gardner Road
Southwick
West Sussex
BN41 1PL

Project: Proposed rooms in roof with part hip to gable and rear dormer

Scale: 1:50 1:100
Paper Size A1

Date: April 2017

Drawing No: 16/1150/02

Drawn By: AWR

Revision: