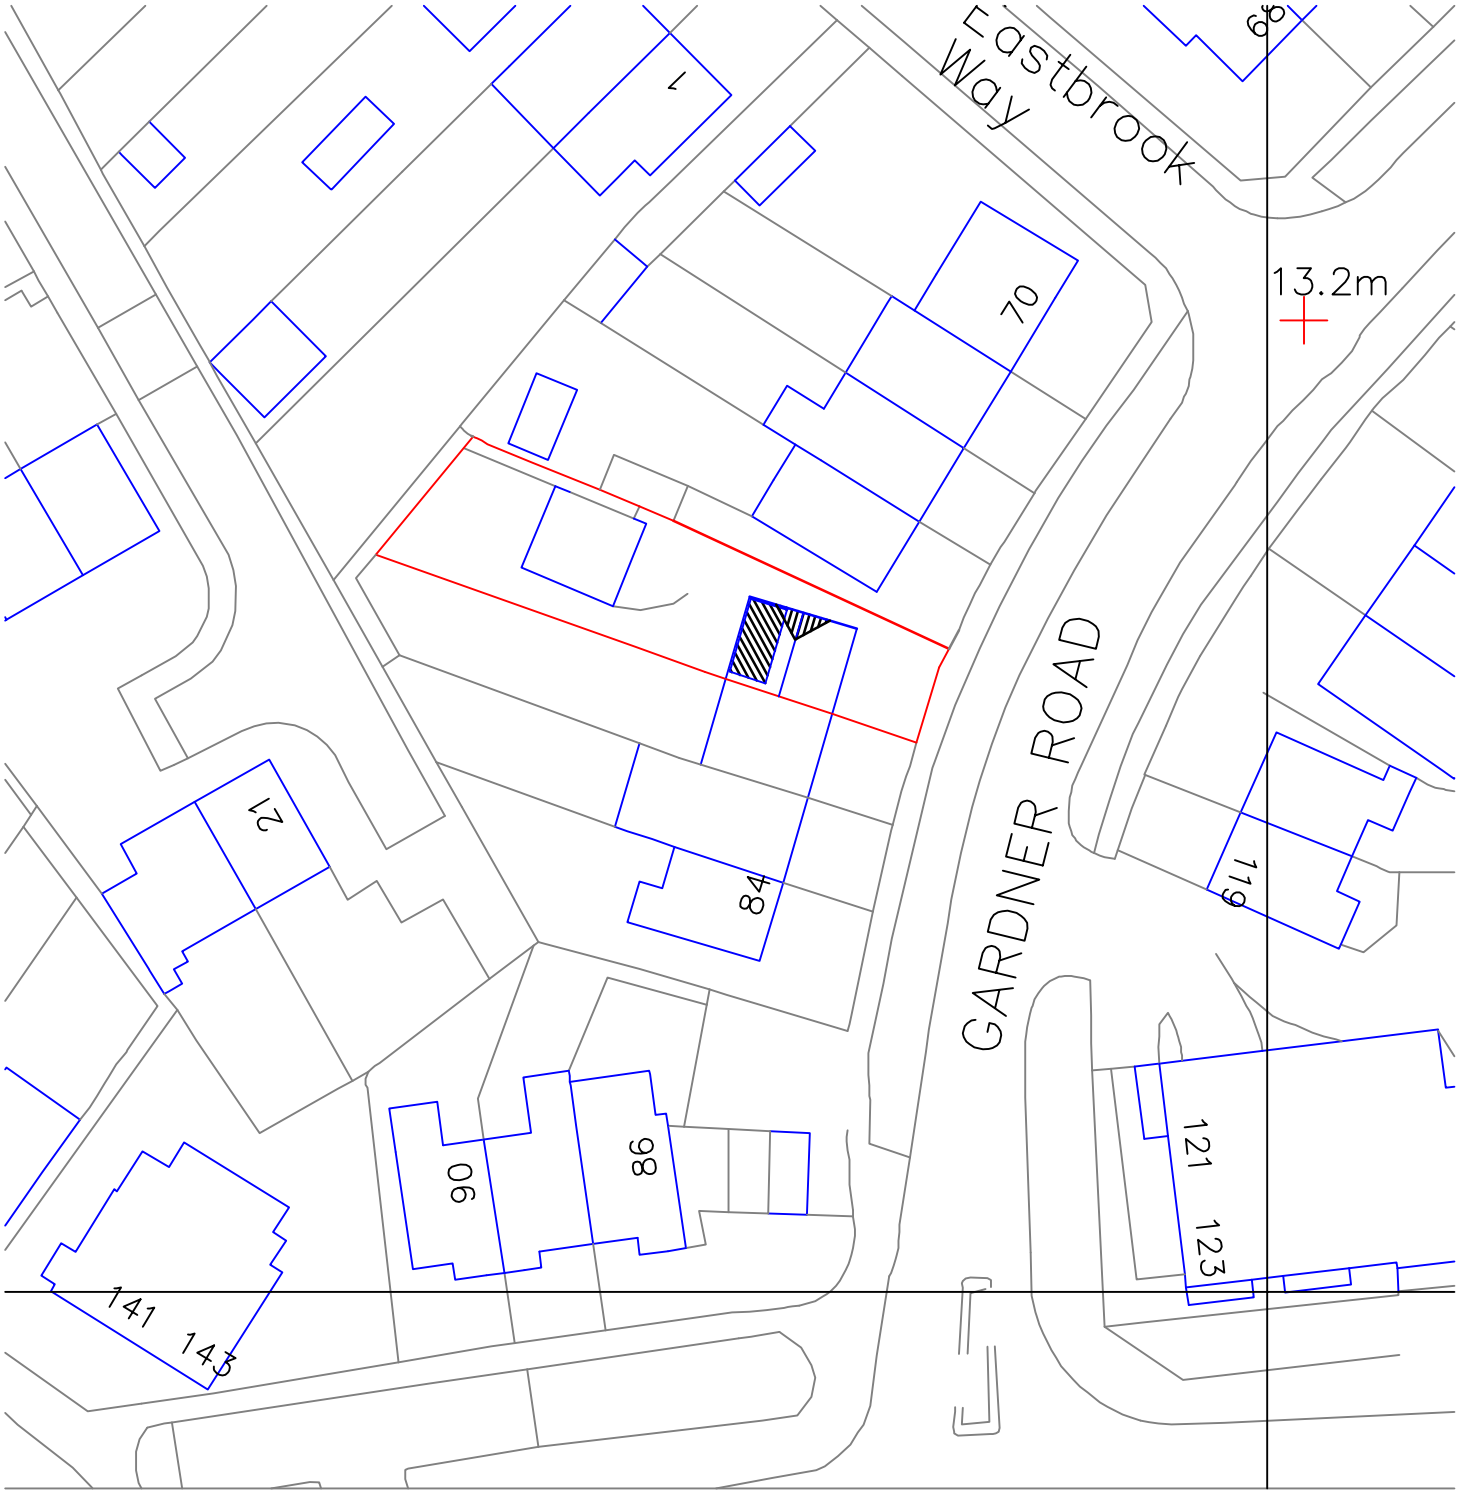

N

Metres
78 Gardener Road
Southwick
Block Plan 1:500
A4 Paper