
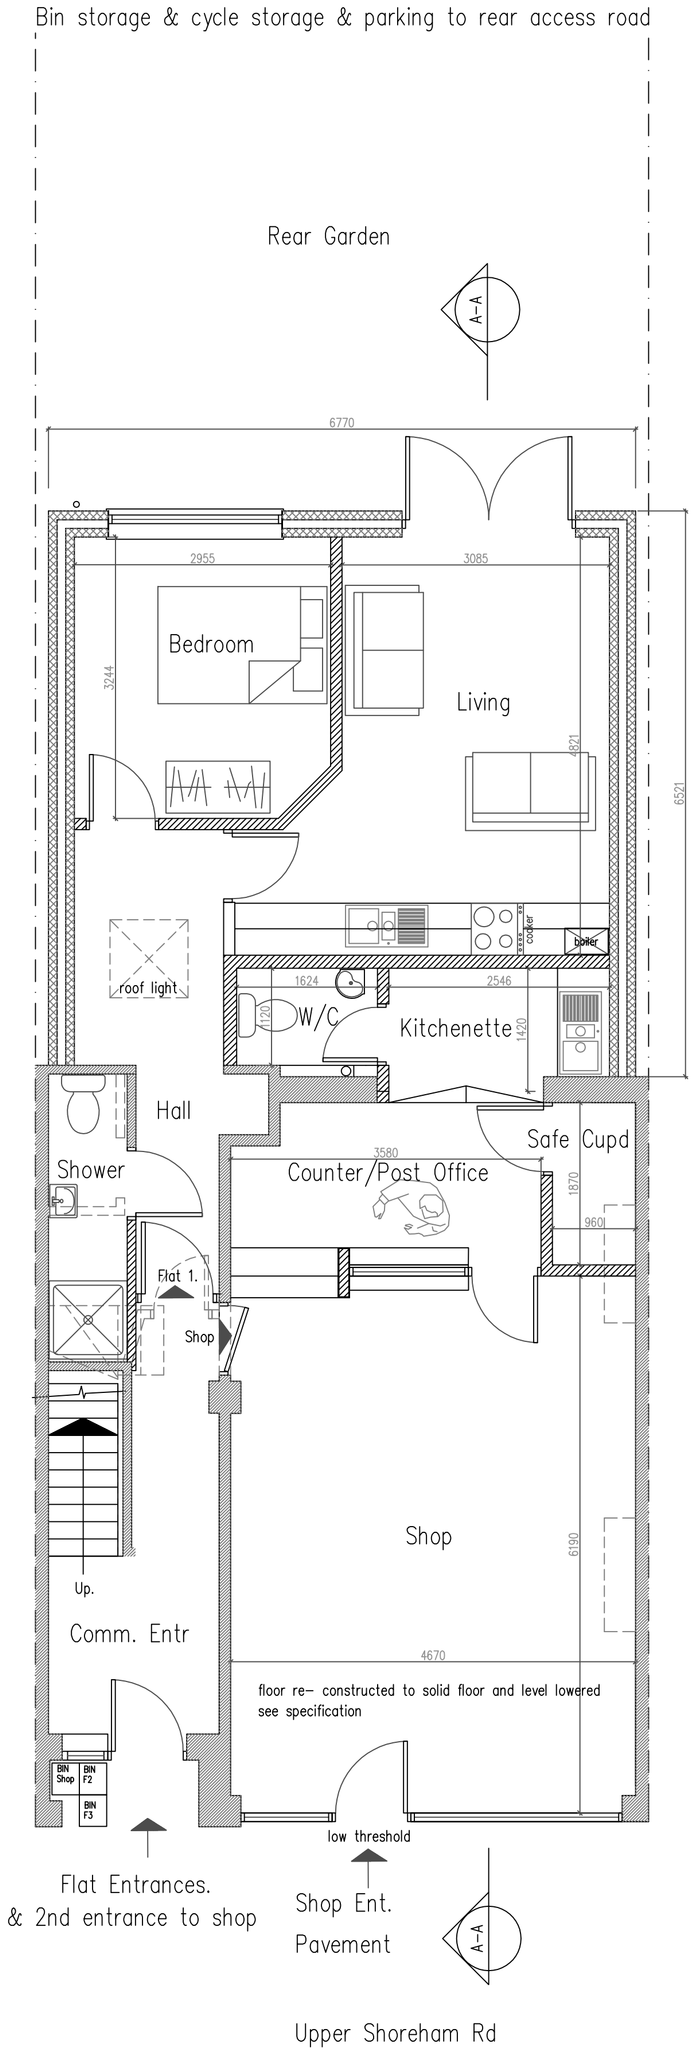


Ground Floor Plan As Proposed

1:50 Scale Bar


1m 2m 3m 4m 5m 6m 7m 8m 9m 10m

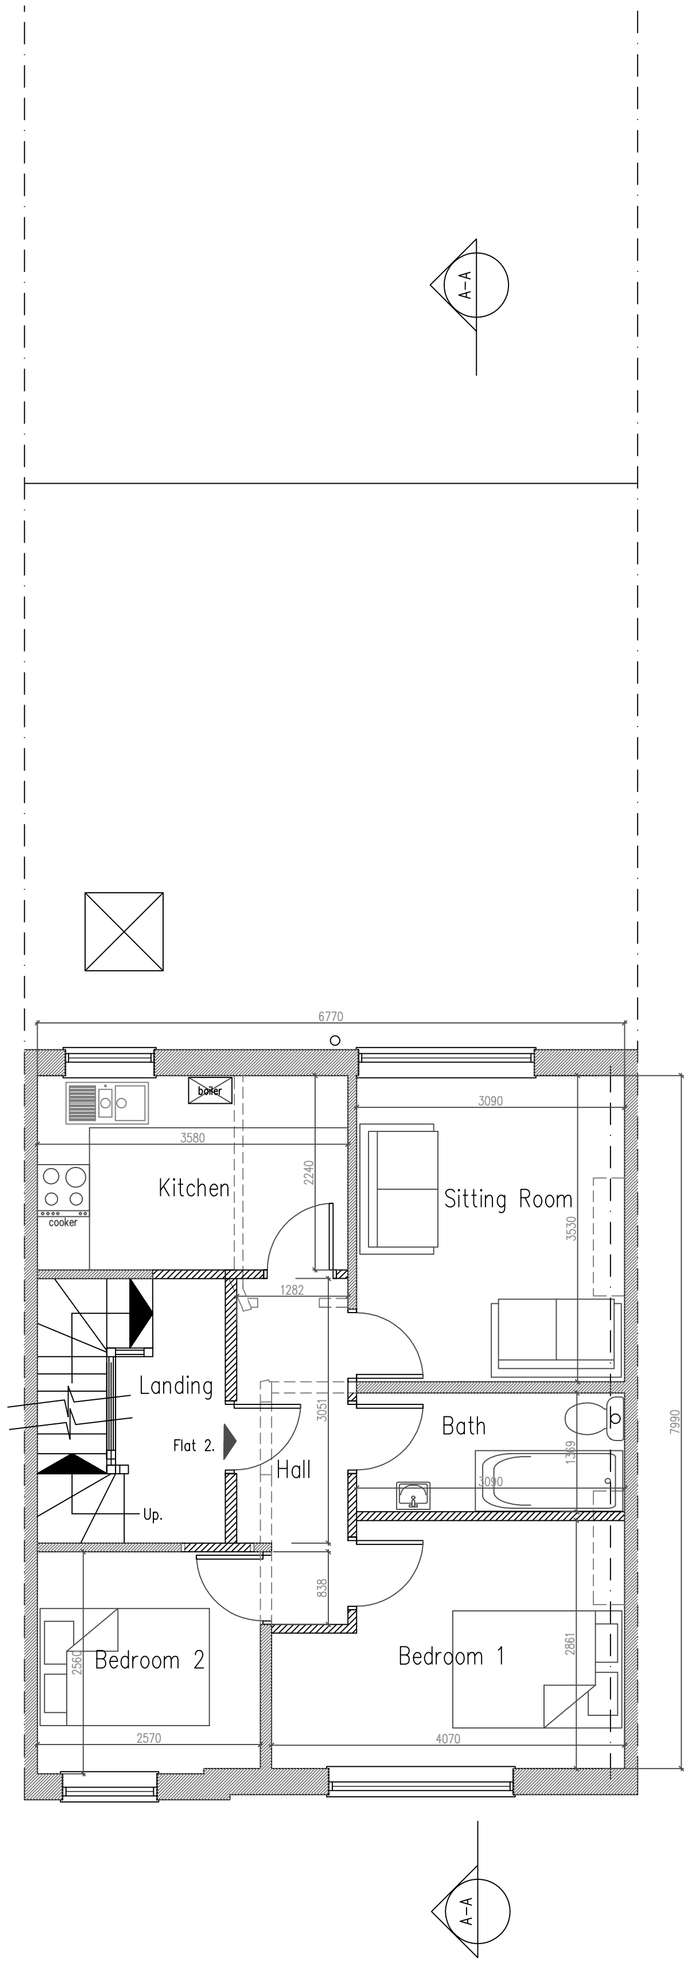

First Floor Plan As Proposed

1:50 Scale Bar

1m 2m 3m 4m 5m 6m 7m 8m 9m 10m

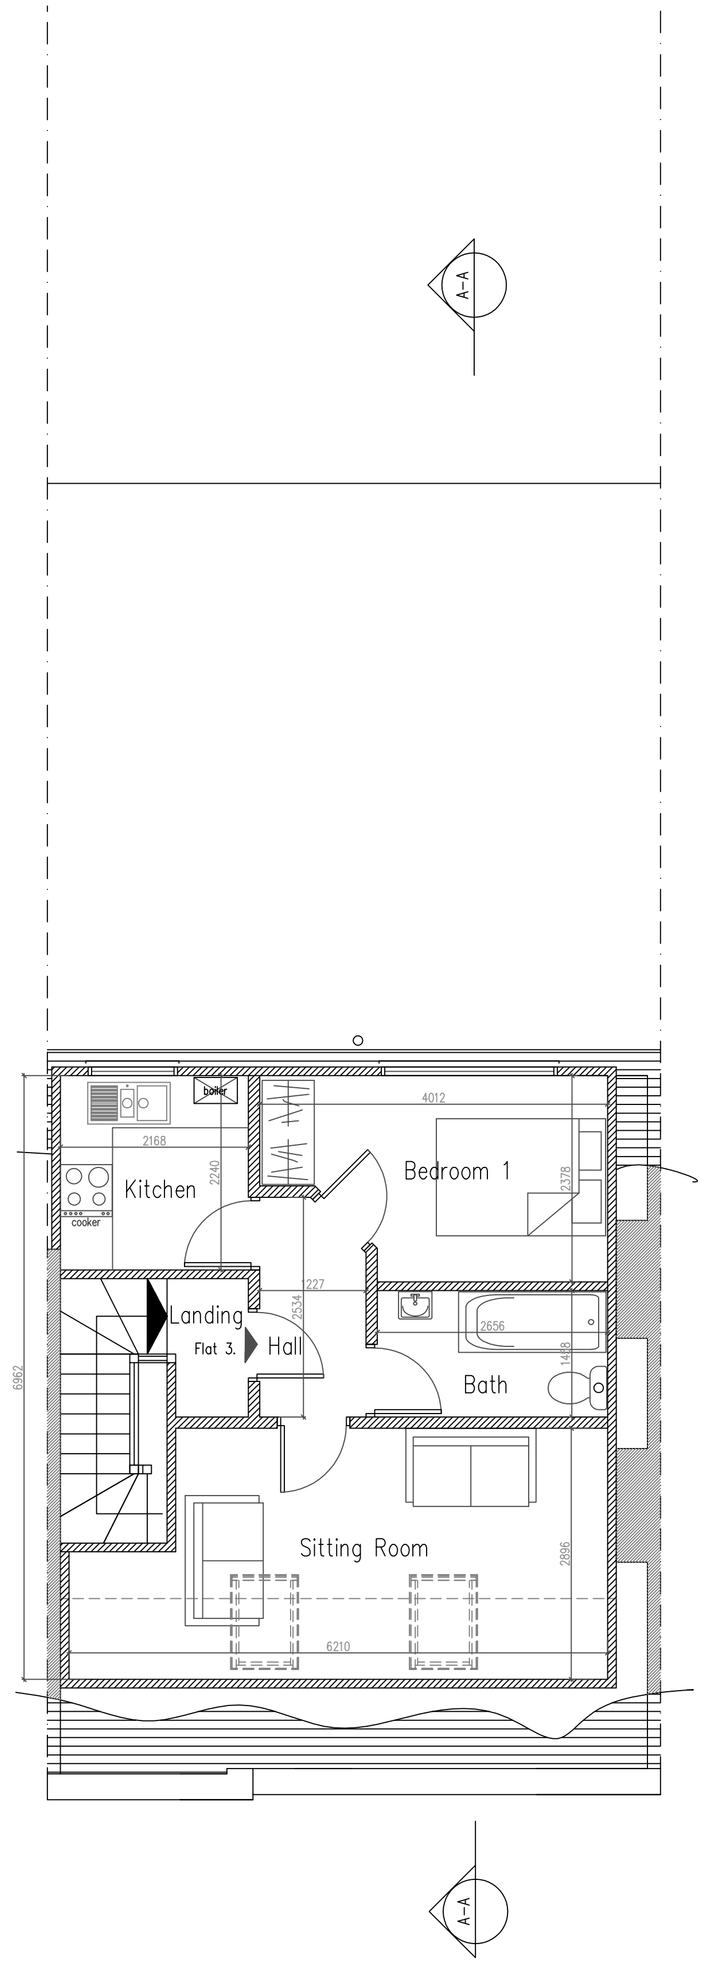

Second Floor Plan As Proposed

1:50 Scale Bar

1m 2m 3m 4m 5m 6m 7m 8m 9m 10m

Proposed Floor Areas:

Flat 1 - 45m2

Flat 2 - 57m2

Flat 3 - 45m2

DO NOT SCALE FROM THIS DRAWING EXCEPT FOR PLANNING AS PHOTOCOPIES WILL BE SUBJECT TO DISTORTION
DRAWINGS TO BE READ IN CONJUCTION WITH ALL OTHER ARCHITECT'S & STRUCTURAL ENGINEER'S CONTRACT DRAWINGS & SPECIFICATIONS.
ANY DISCREPANCIES MUST BE BROUGHT TO THE ATTENTION OF THE ARCHITECT IMMEDIATELY.
THE CONTRACTOR MUST VERIFY ALL DIMENSIONS BY SITE MEASUREMENT BEFORE ORDERING MATERIALS OR MANUFACTURING COMPONENTS.
SUBSTITUTE MATERIALS & PRODUCTS TO THOSE NAMED WILL BE ACCEPTABLE IF PROVEN TO BE OF EQUAL OR HIGHER PERFORMANCE AND NOT IN CONFLICT WITH OTHER ELEMENTS.

Project:

Proposed Development
Internal Alterations
At:
Post Office, 272
Upper Shoreham Rd
Shoreham By Sea
BN43 6BF

Drawing title:

Plans As Proposed

Client:

Ashok Sthankiya

© Copyright of:

Architectural & Planning Services
15 West Street
Shoreham By Sea
West Sussex
BN43 5WF

BJW

01273 441009
07856899101
e-mail: benw@bjwarchitectural.co.uk
website: bjwarchitectural.co.uk

Scale: 1:50

Paper size: A1

Date: 28.2.2017

Drawn: BJW

Drg. No. 02

Rev'n A

Note: All dimensions to be checked on site.