BLOCK PLAN. SCALE 1:500

N

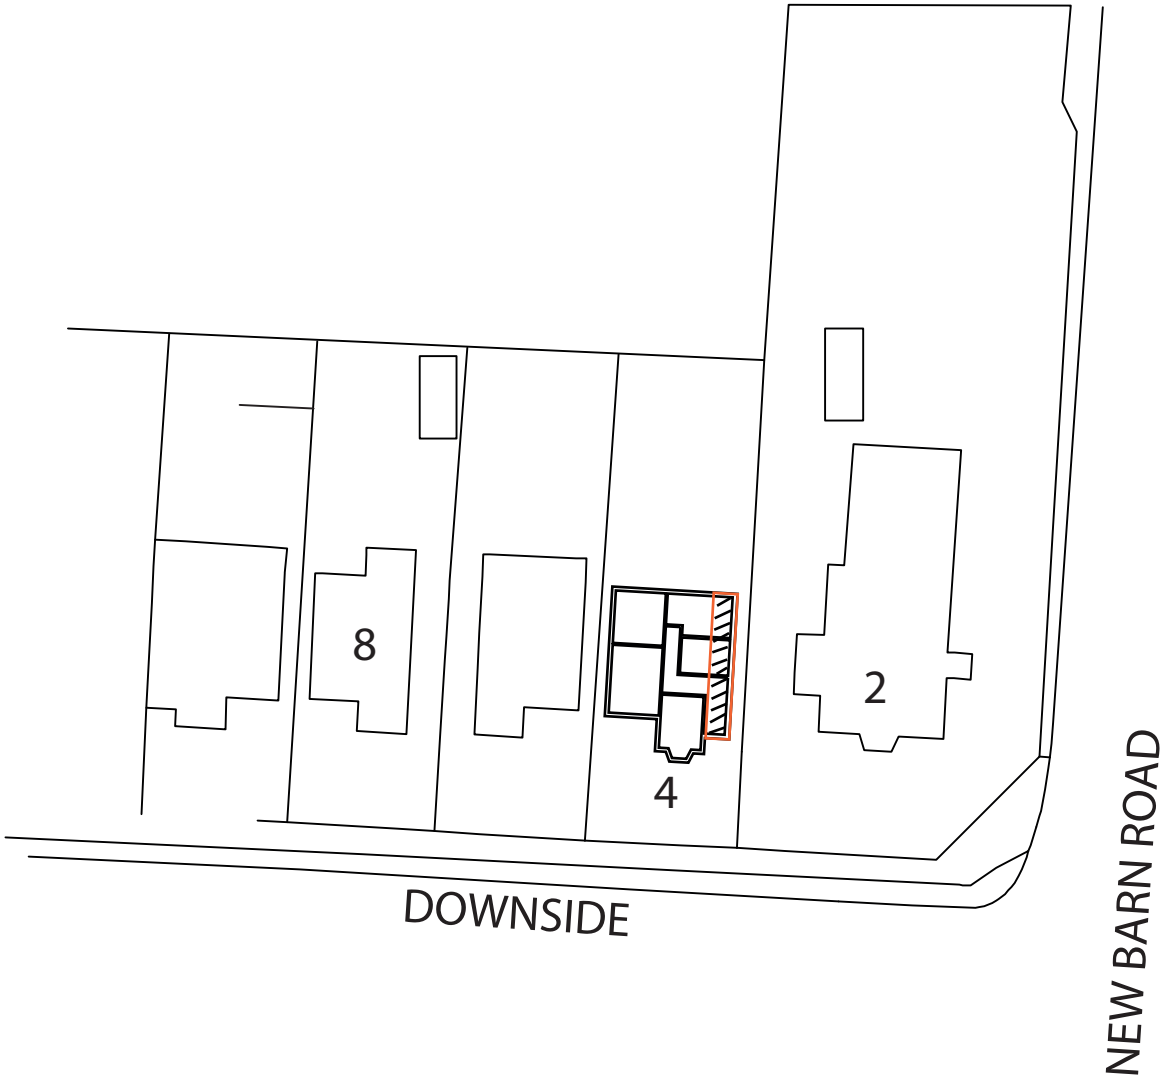


© copyright

ED63
ELEMENTAL DESIGN

elementaldesign63@gmail.com
07799 402 870
07754 093 904

4 DOWNSIDE,
SHOREHAM BY SEA

**Drawing Title:**
**PROPOSED SITE BLOCK PLAN**

1:500 Scale Bar
5m 10m 15m 20m

| BLOCK PLAN | SCALE | 1:500 | A4 | Drawing No.- **4D.BP** | Rev: | Drawn by - **A.Ramus** | Date: **28-01-2022** |
|---|---|---|---|---|---|---|---|