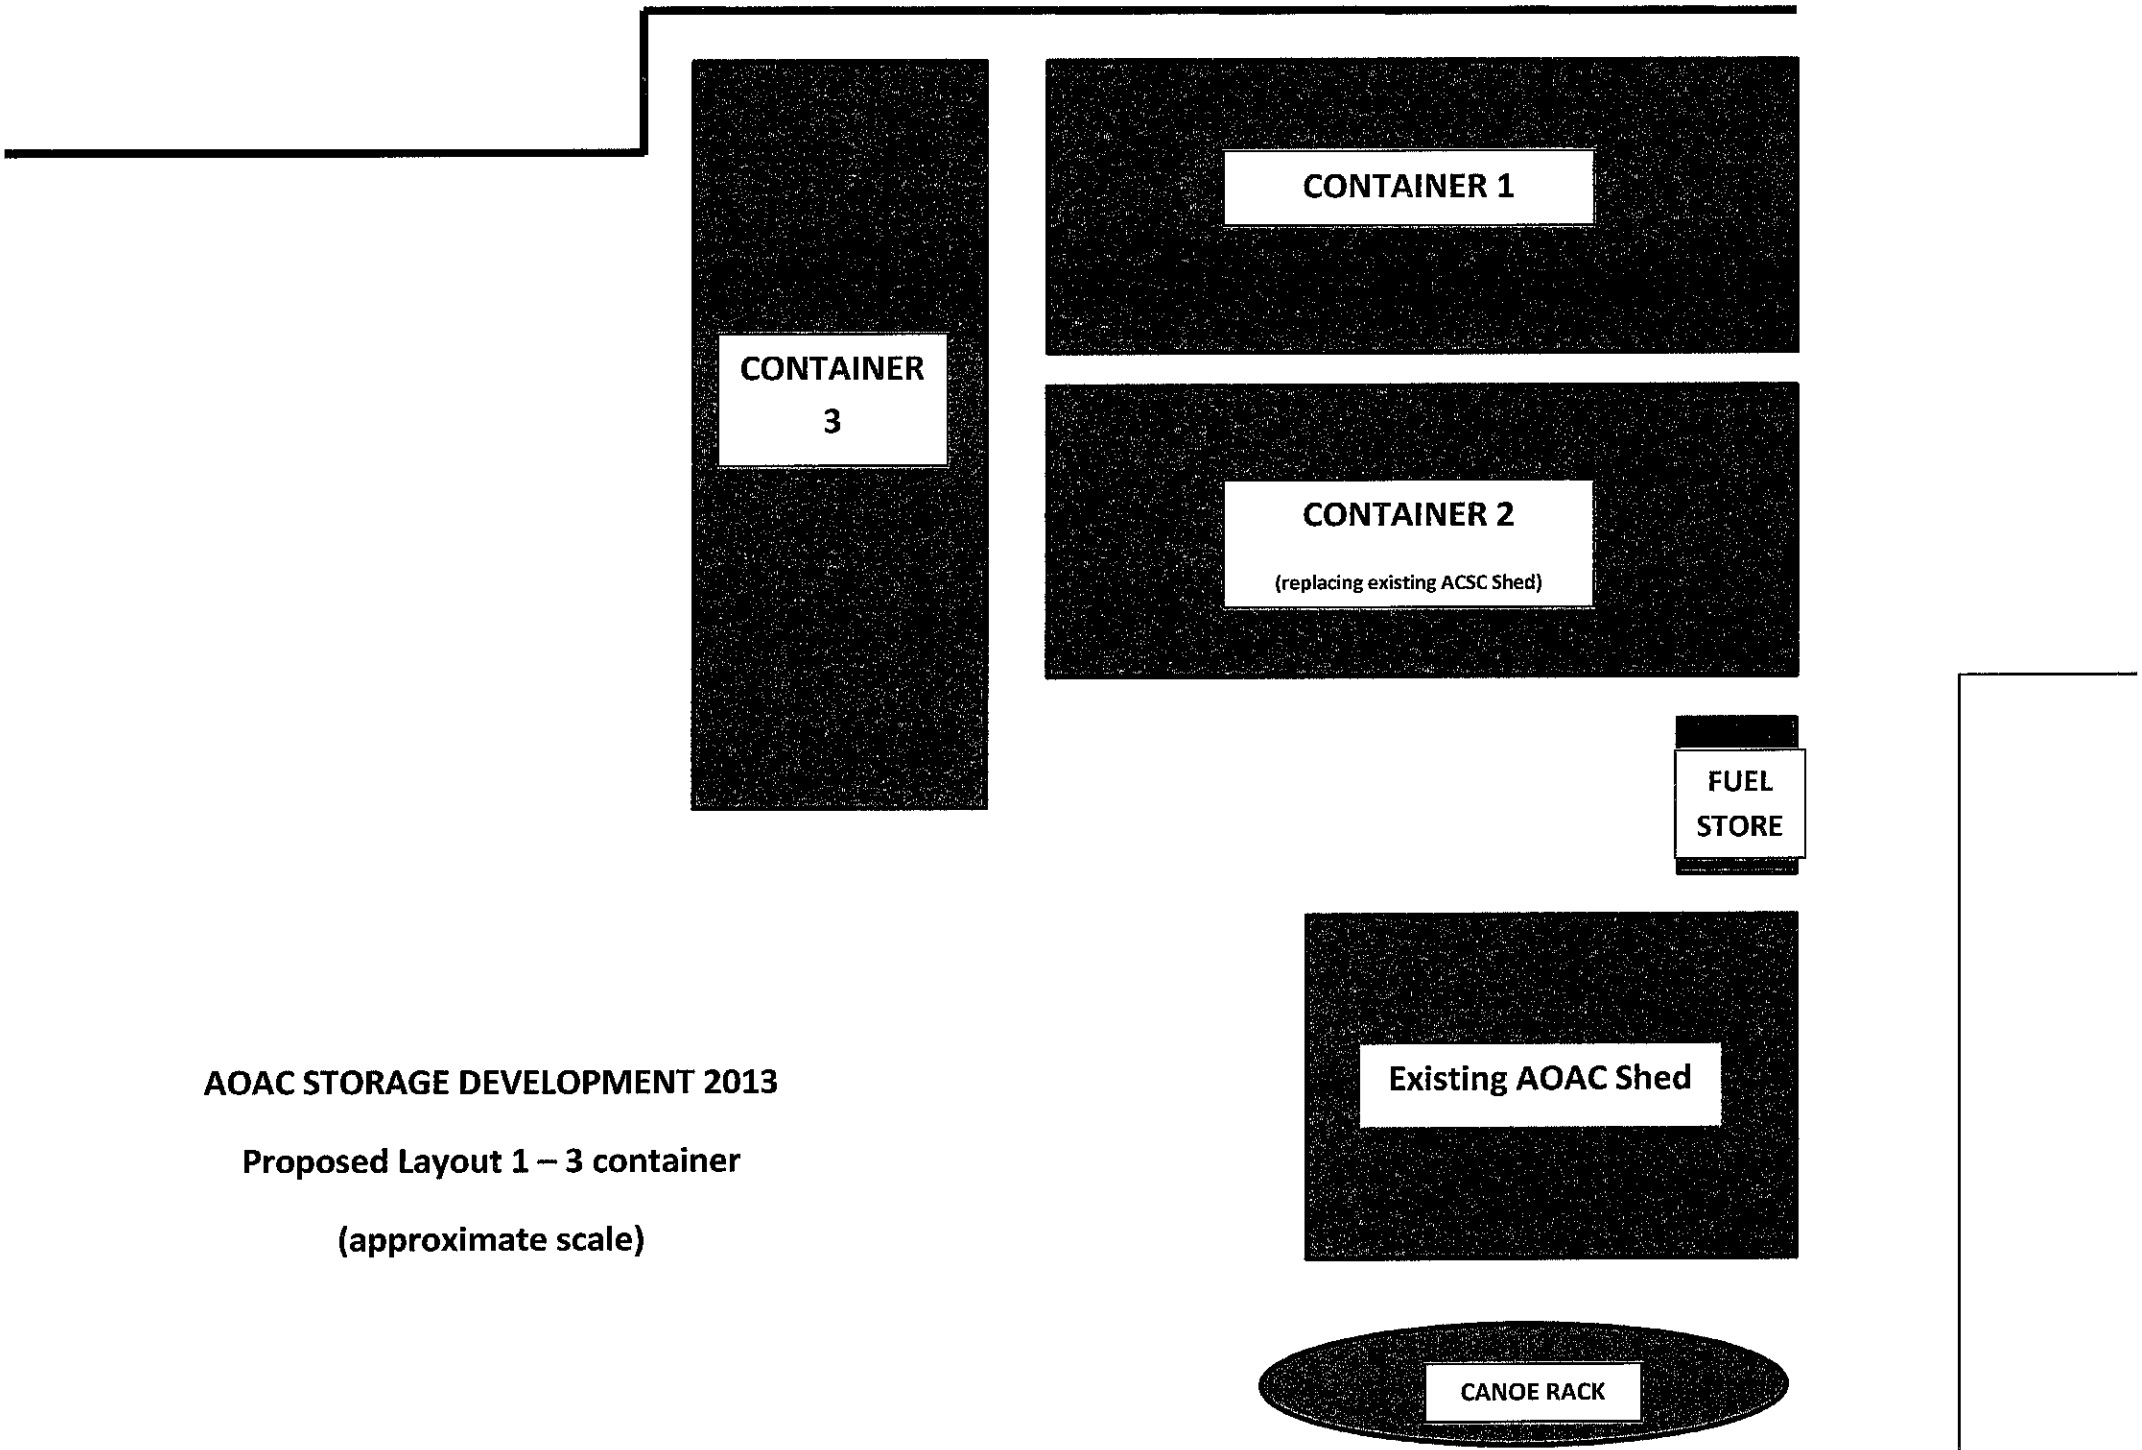

AOAC STORAGE DEVELOPMENT 2013

Proposed Layout 1 – 3 container

(approximate scale)

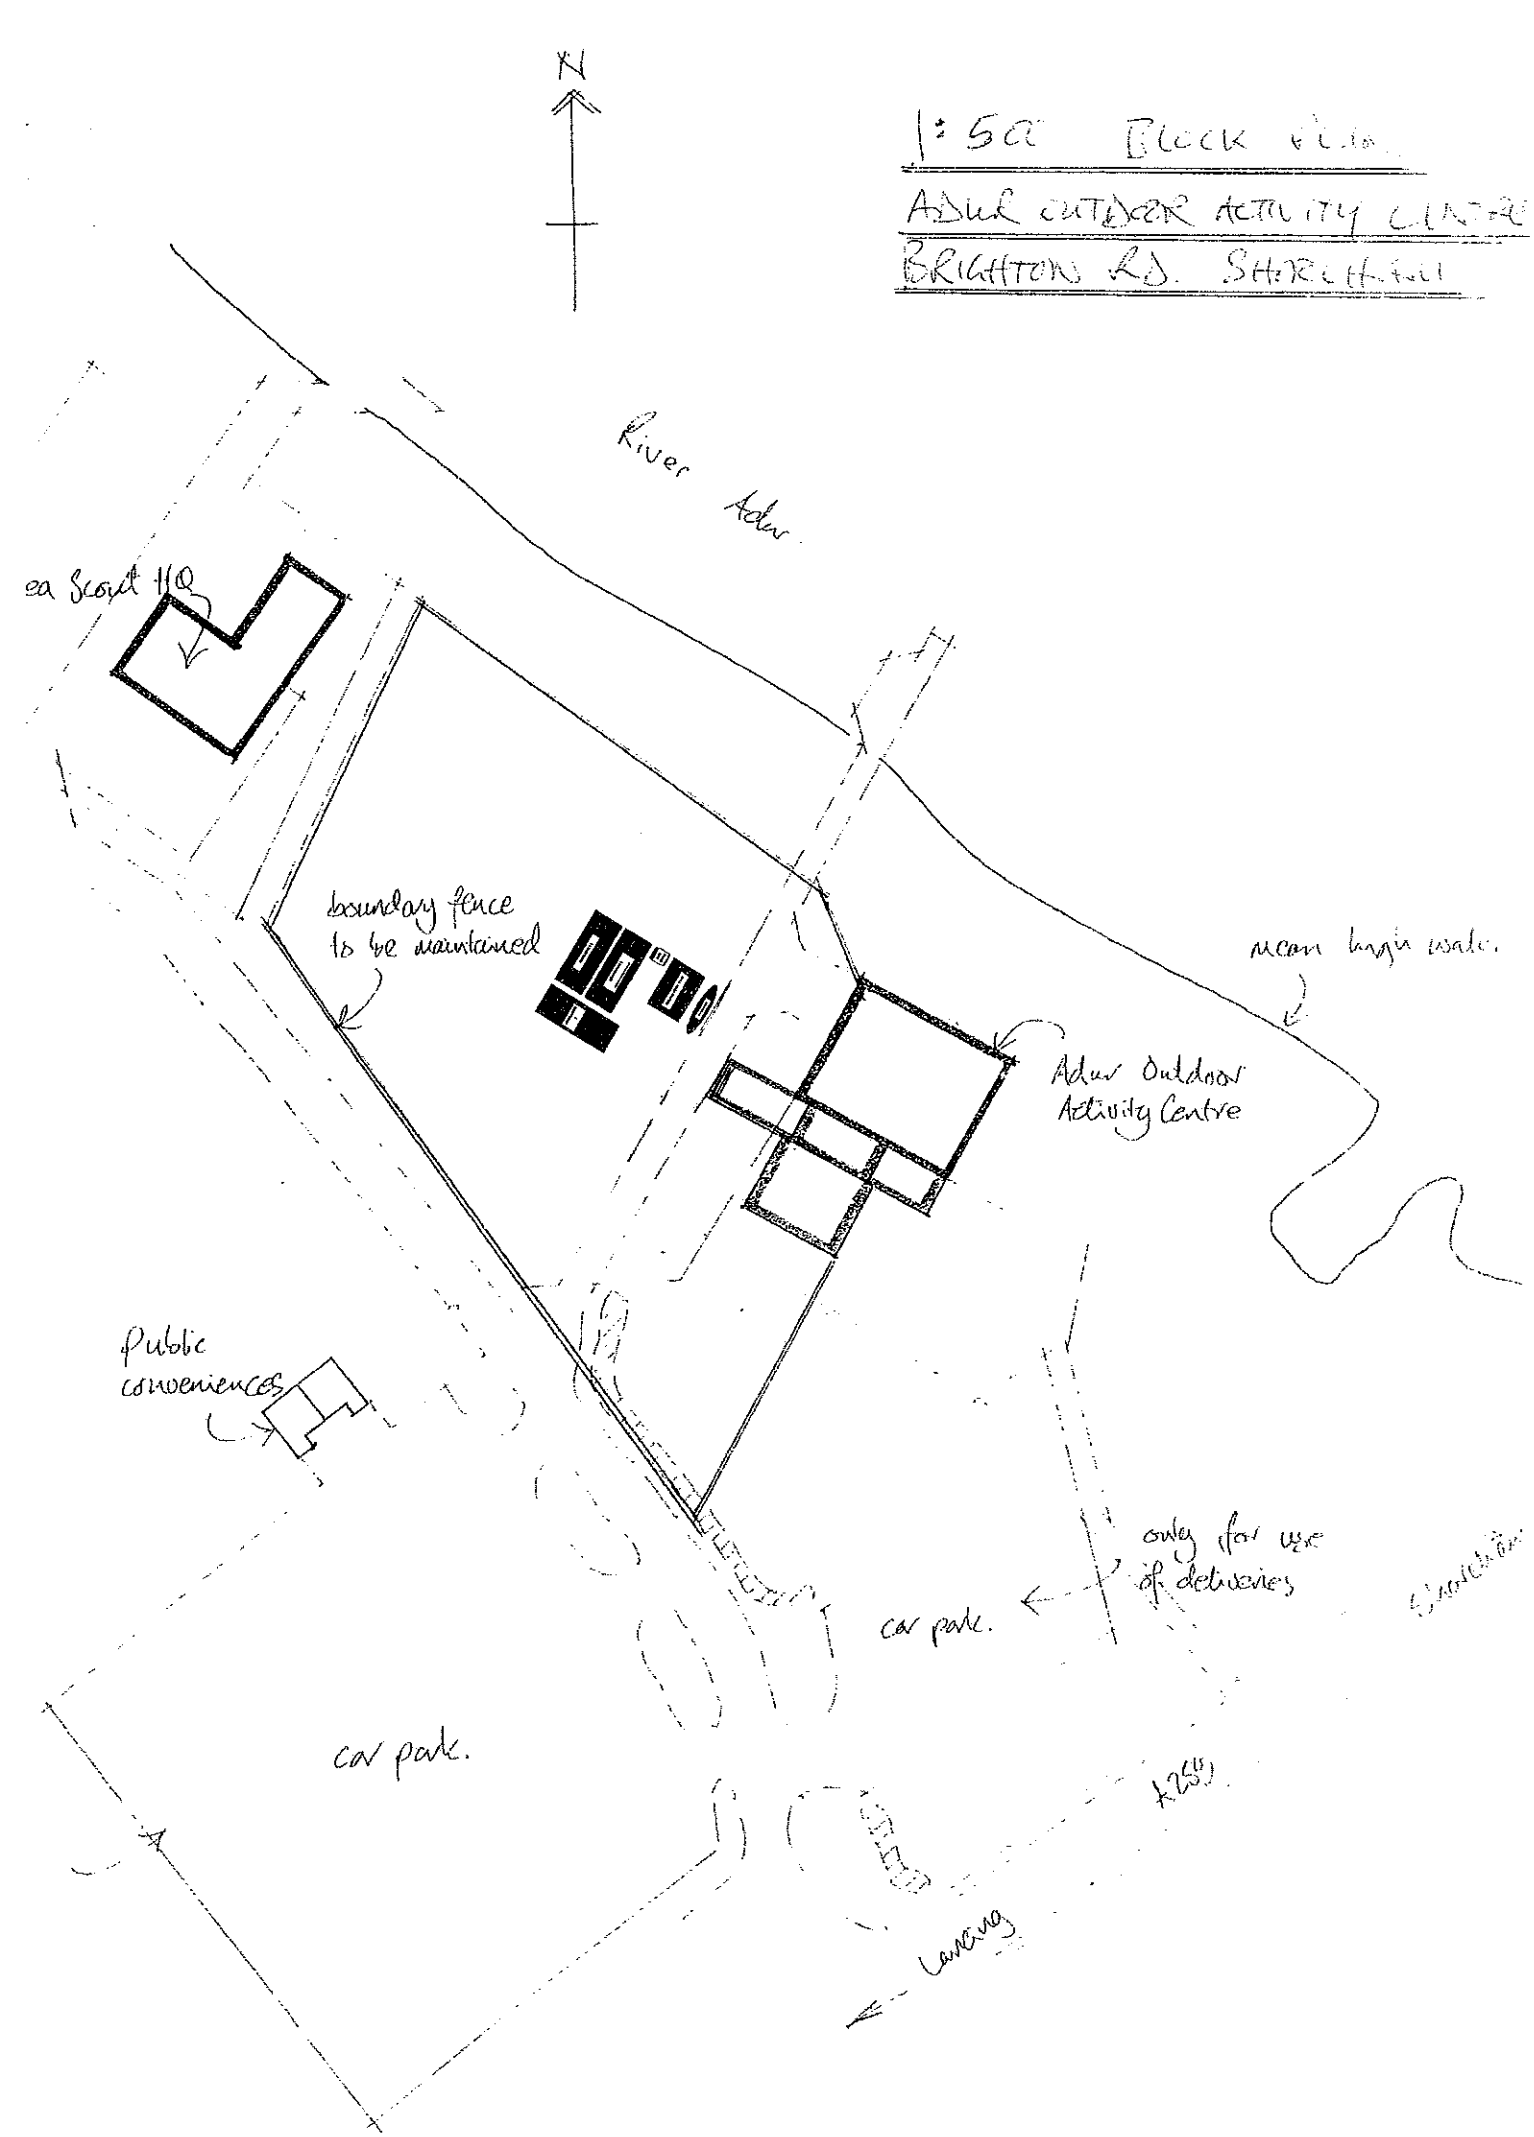
N
1:50 Block Plan
ADUR OUTDOOR ACTIVITY CENTRE
BRIGHTON RD. SHOREHAM
River Adur
ea Scout HQ
boundary fence to be maintained
mean high water
Adur Outdoor Activity Centre
Public conveniences
only for use of deliveries
car park.
car park.
Causeway
Lane